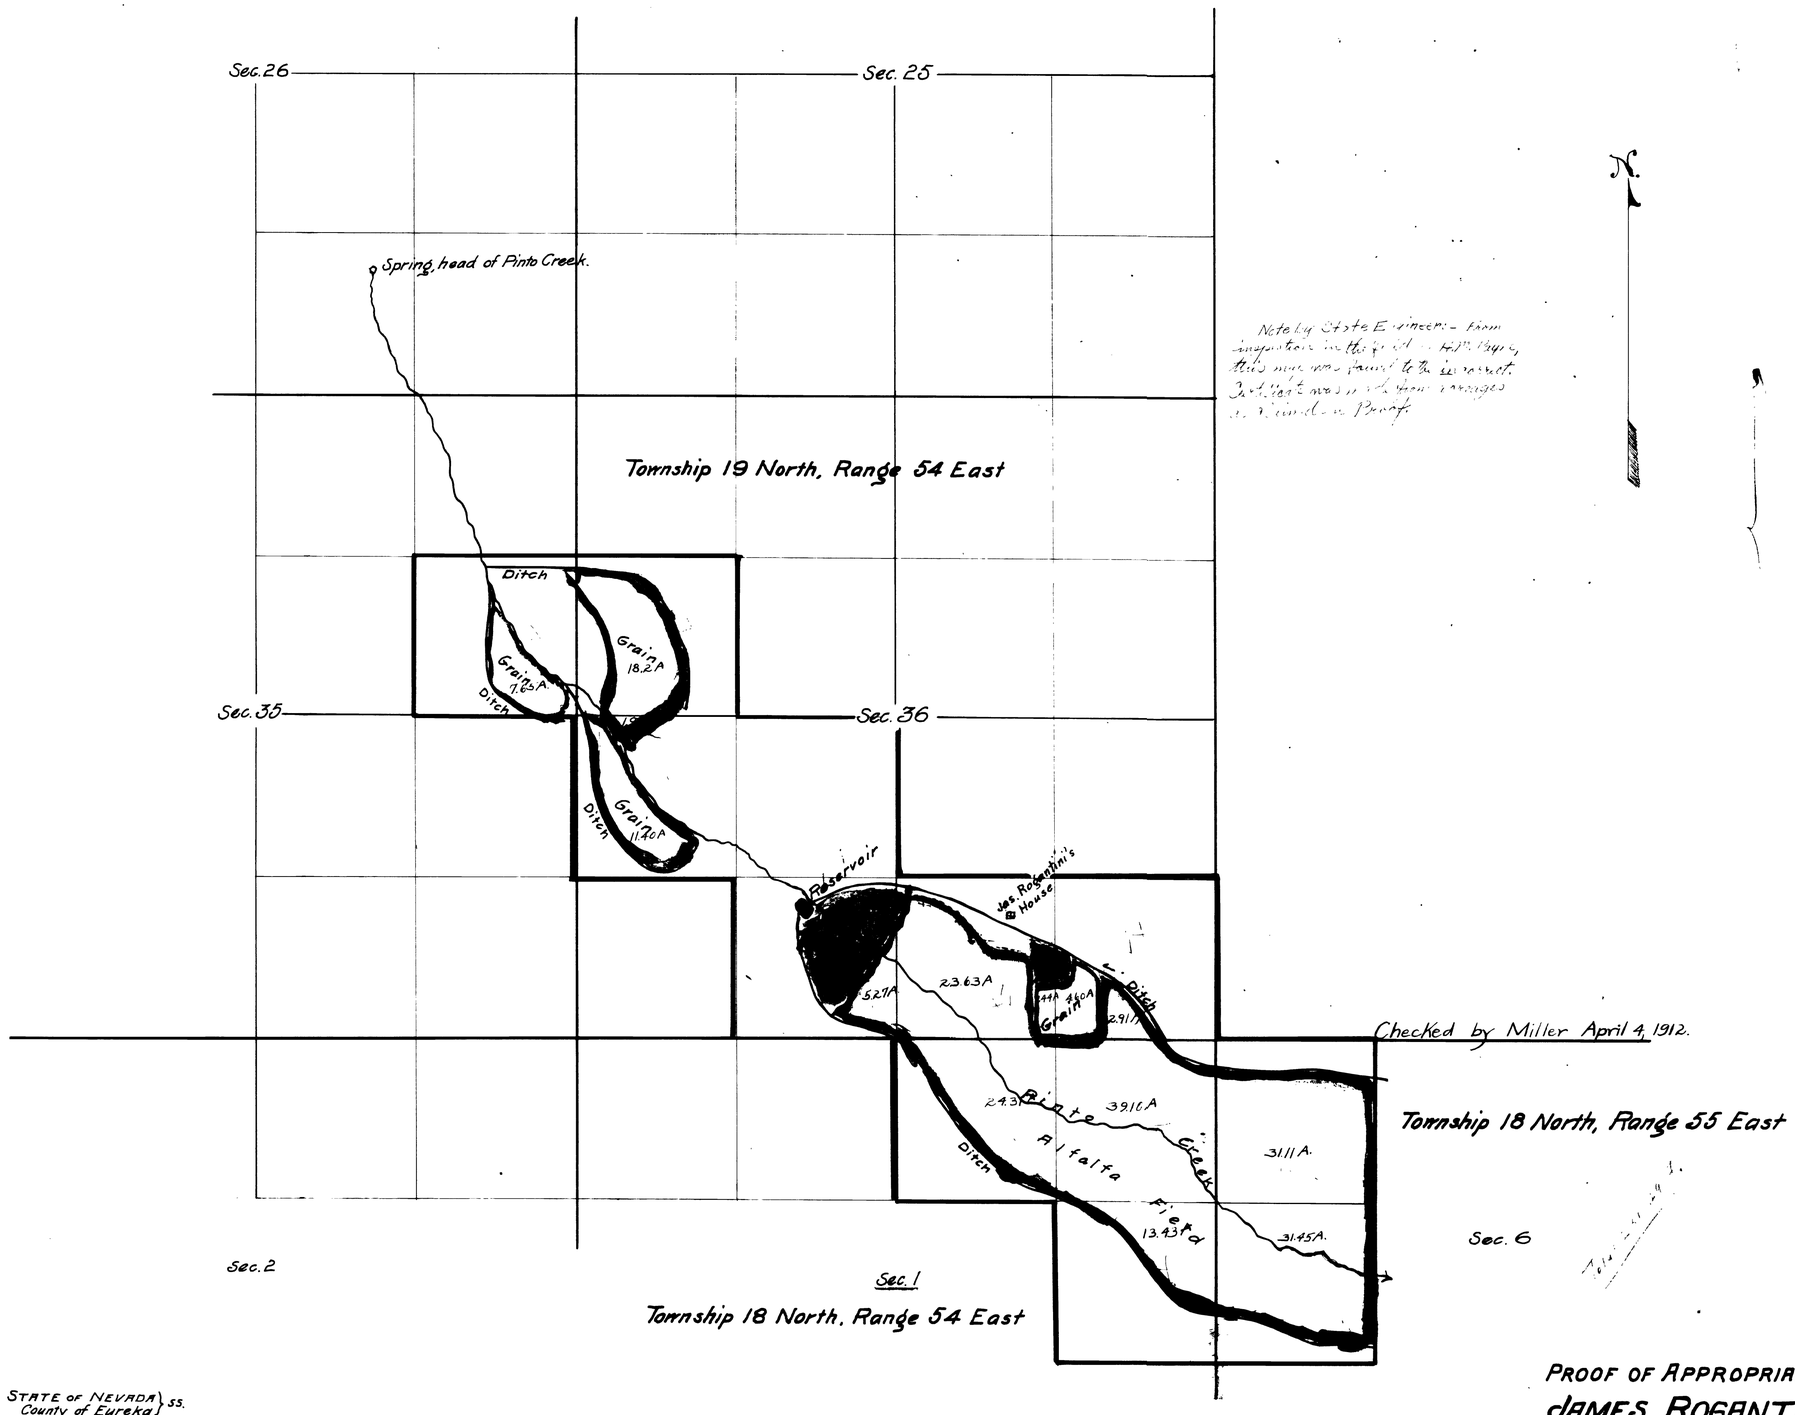

Note by State Engineer:- From inspection in the field [illegible] H.M. Payne, this map was found to be incorrect. Certificate was made from [illegible] [illegible] Proof.

STATE OF NEVADA } ss.
County of Eureka }

I, Geo. S. Nickerson, of Sacramento, Cal., hereby certify that the above map is a true and accurate plat of the James Rogantini irrigation works, as taken from the field notes of a survey made by me on Nov. 15. 1911, and at the instance of said James Rogantini; that it represents the works described in Proof of Appropriation, No. together with the location of streams and ditches in the immediate vicinity.

Geo. S. Nickerson
Surveyor.

Scale: 8 Inches = 1 Mile.

PROOF OF APPROPRIATION
JAMES ROGANTINI
PINTO CREEK
White Pine County
NEVADA

PROOF OF APPROPRIATION No. 01083