State of Nevada } s.s.
County of Nye }

I, D. S. Johnson, being first duly sworn, depose and say, that this Map, consisting of one sheet, has been correctly drawn to the designated scale from field notes of a survey made by me between the 26th and 30th days of April, 1945; that it truly and correctly represents the location and extent of the works used to divert water from Hunts Creek in Nye County by Mildred Marsh Reynolds for Stock watering and Irrigation purposes. That all other works or streams which are crossed by or connected with said works, and the boundary, area and kind of culture of lands irrigated, are correctly shown and designated thereon

Subscribed and sworn to before me this 11 day of May 1945.

D. S. Johnson
State Water Right Surveyor.

| SECTION | SUB-DIVISION | TOWNSHIP | RANGE. | CULTIVATED ACREAGE. | CULTURE | DATE of FIRST CULTURE. |
|---|---|---|---|---|---|---|
| 36 | SE¼ of SE¼ | 8 N. | 45 E. | 2.88 | ALFALFA | |
| 31 | SW¼ of SW¼ | " | 46 E | 3.70 | " " | |
| " | NE¼ of SW¼ | " | " | 1.10 | MEADOW | |
| " | SE¼ of SW¼ | " | " | 8.00 | " " | |
| " | " " | " | " | 0.80 | GARDEN. | |
| " | NW¼ of SE¼ | " | " | 10.80 | MEADOW. | |
| " | SW¼ of SE¼ | " | " | 4.20 | " " | |
| " | NE¼ of SE¼ | " | " | 6.20 | " " | |

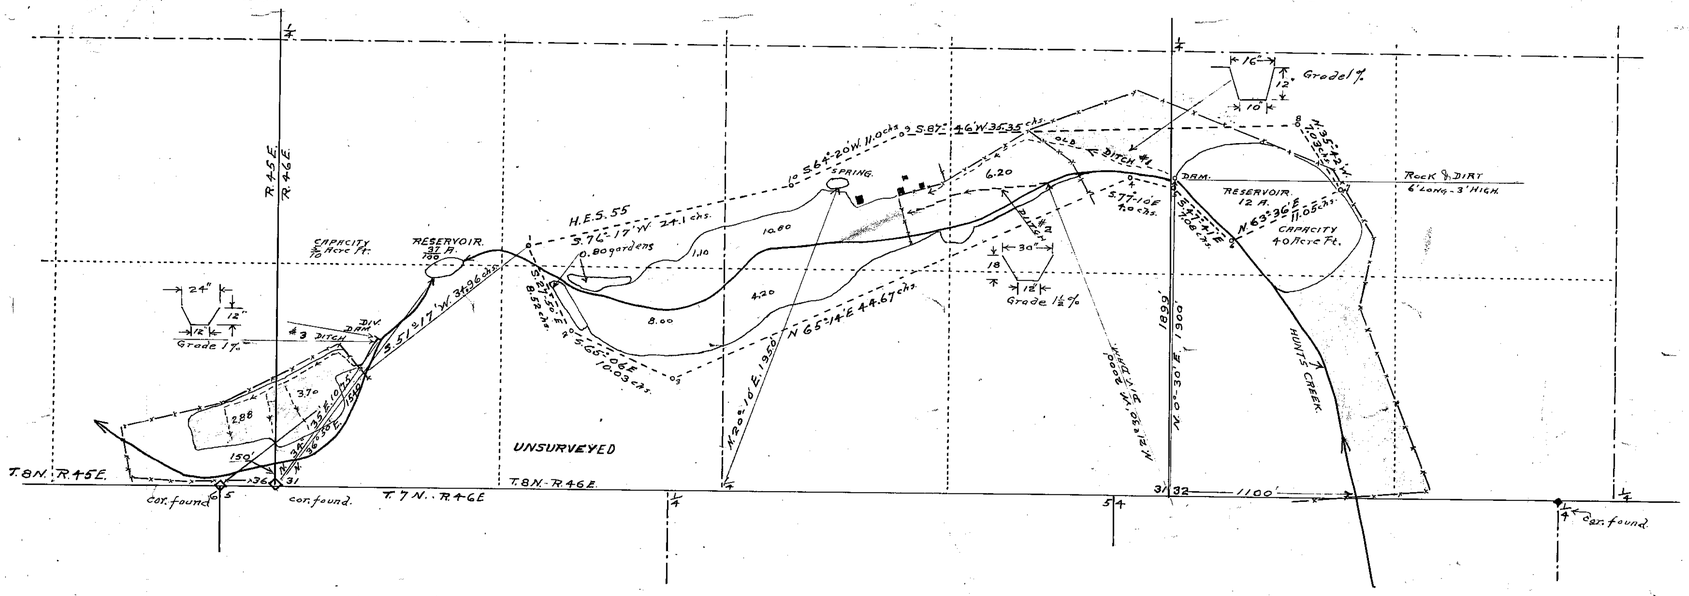


# MAP
## TO ACCOMPANY PROOF OF APPROPRIATION FOR STOCKWATERING AND IRRIGATION BY MILDRED MARSH REYNOLDS FROM HUNTS CREEK

Scale 1" = 500'

MAY 5th, 1945.

01088