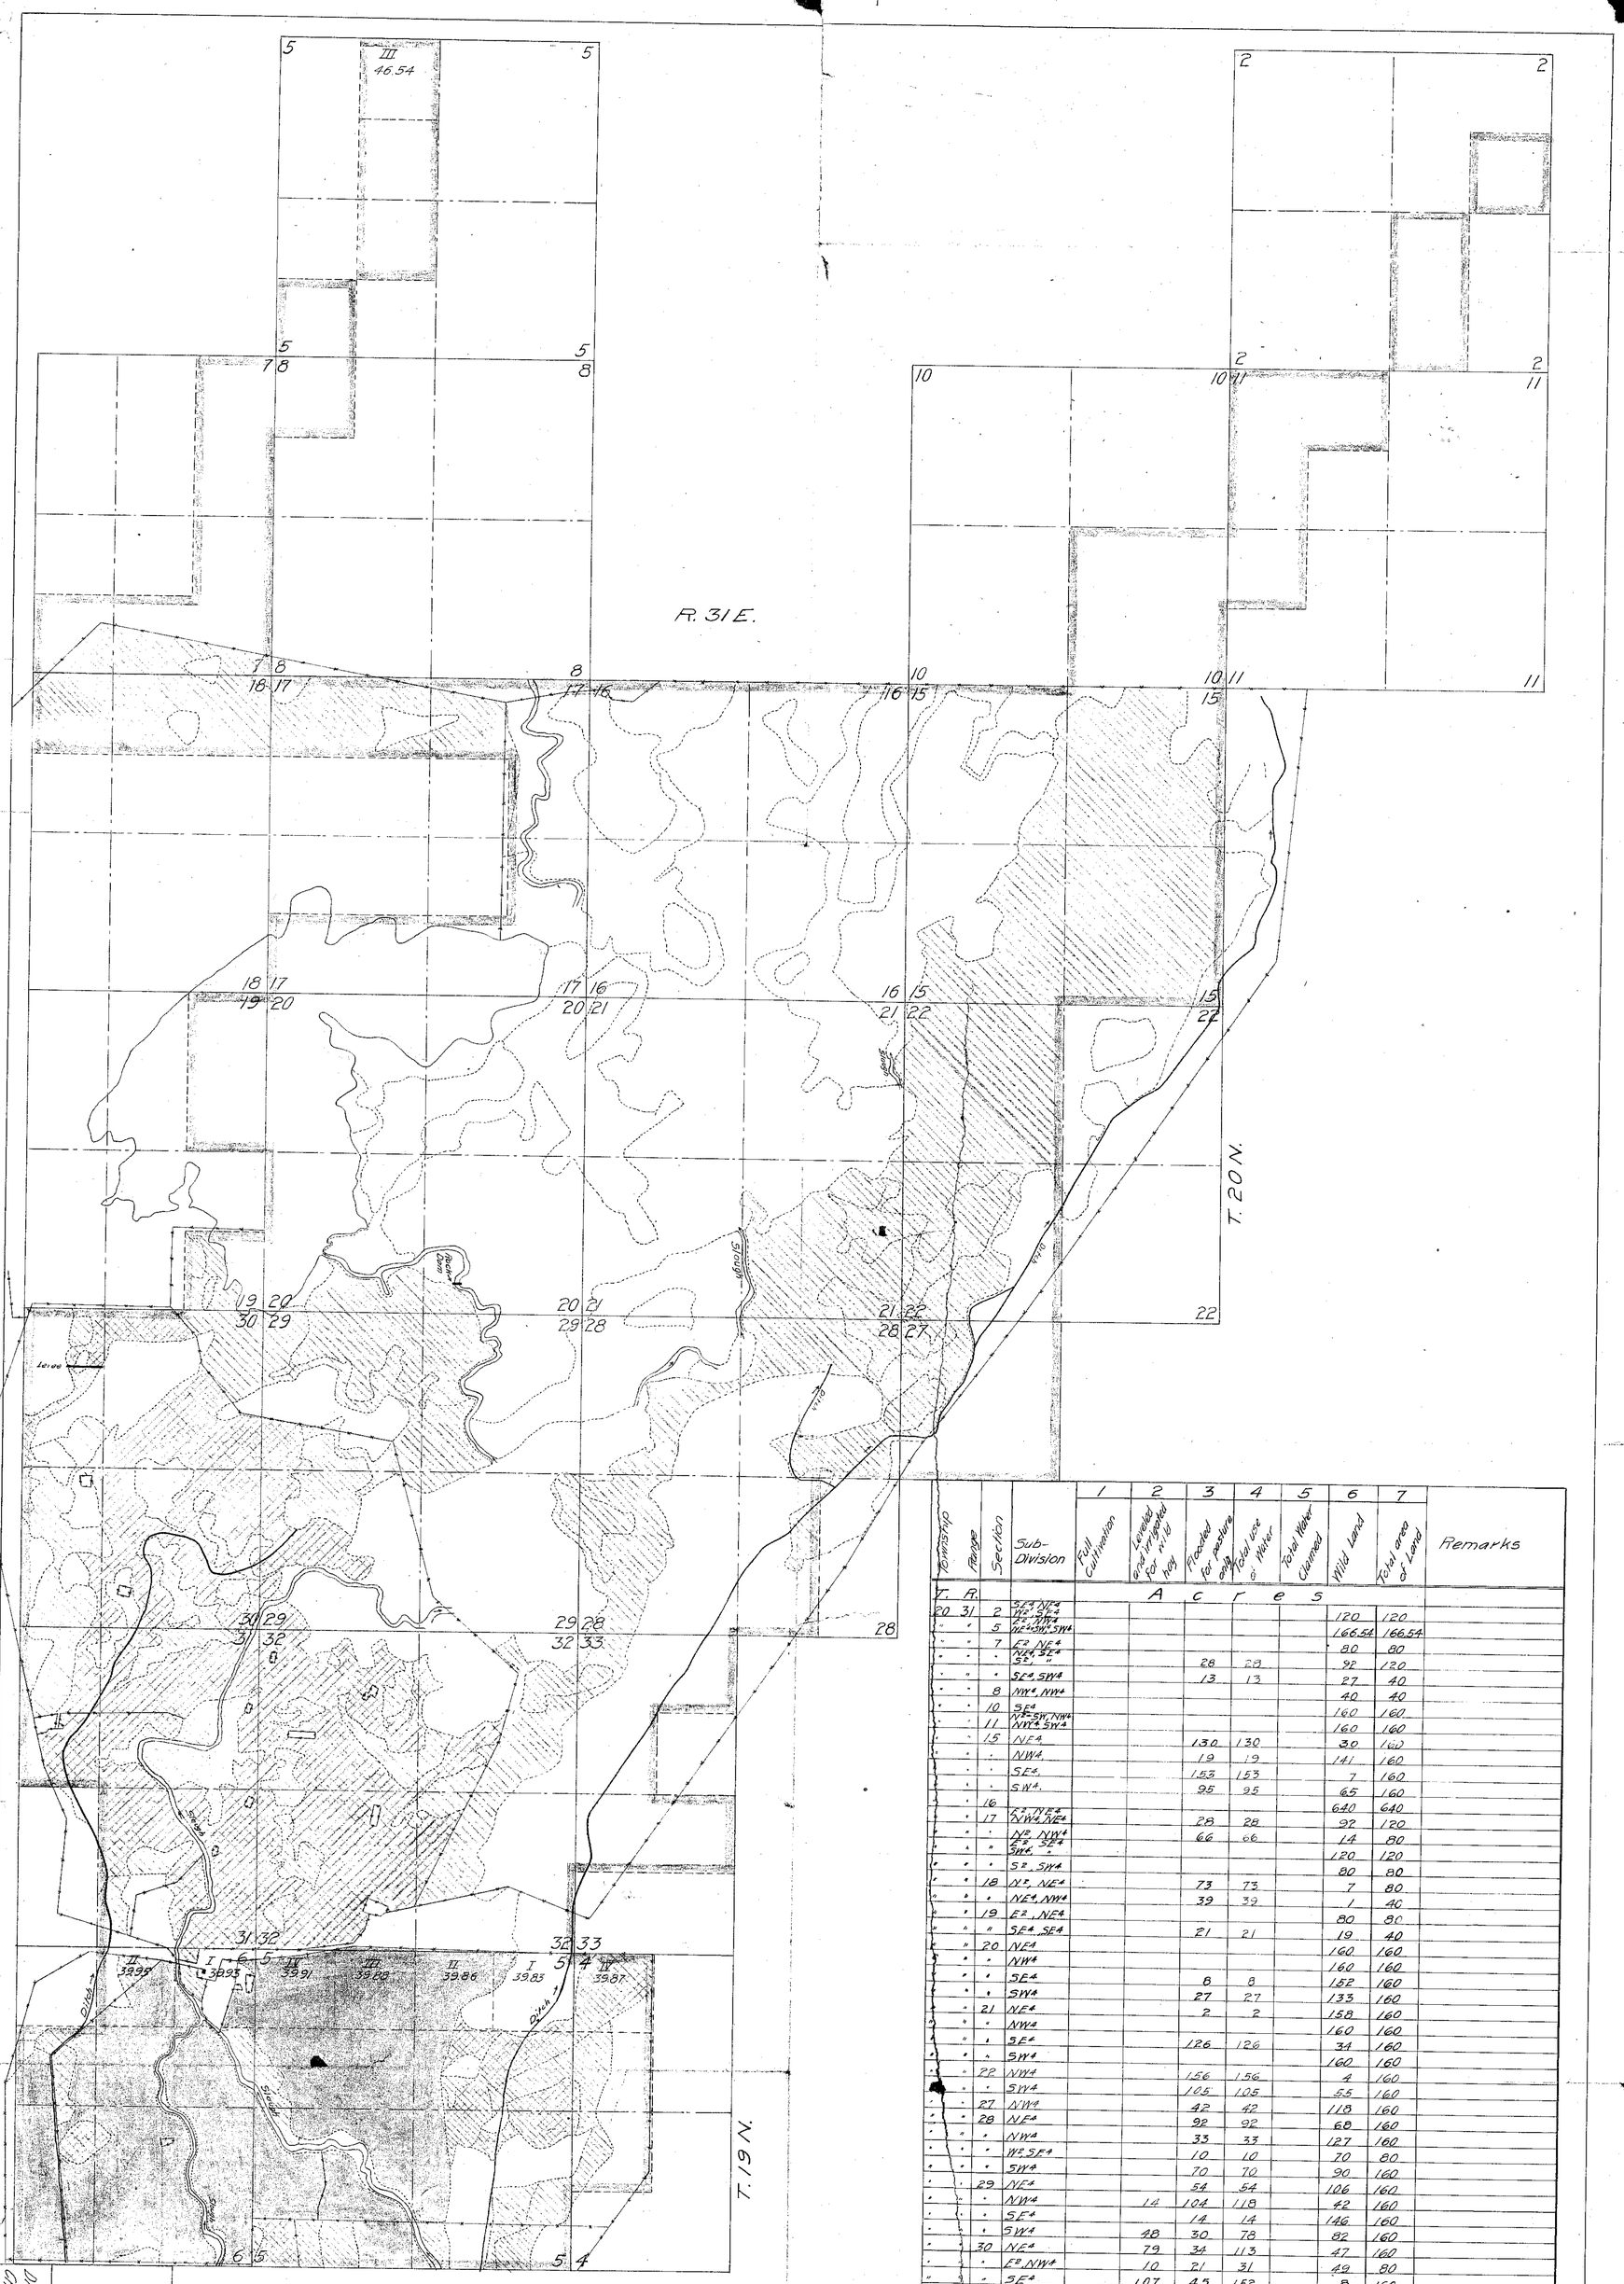

Plat made from survey of Dec. 1906 by J.J. Walsh See sheet No. 2531-14

LEGEND
Full cultivation.
Leveled and irrigated for wild hay.
Flooded for pasture only.

U.S.R.S.
Truckee Carson
Survey of Vested Water Rights
J. W. FREEMAN & Co.
Scale 4" = 1 mile

Drawn by J.J. Walsh Jan. 1911
Checked by J.E.Gauth " "

2788-8

01093

Township	Range	Section	Sub-Division	1 Full Cultivation	2 Leveled and irrigated for wild hay	3 Flooded for pasture only	4 Total use of Water	5 Total Water claimed	6 Wild Land	7 Total area of Land	Remarks
T.	R.			Acres							
20	31	2	S½ NE¼						120	120	
"	"		N½ SE¼								
"	"	5	N½ SW¼ NE¼ SW¼						166.54	166.54	
"	"	7	E½ NE¼						80	80	
"	"	"	NE¼ SE¼			28	28		92	120	
"	"	"	S½ "			13	13		27	40	
"	"	"	SE¼ SW¼						40	40	
"	"	8	NW¼ NW¼						160	160	
"	"	10	SE¼						160	160	
"	"	11	N½ SW¼ NW¼ NW¼ SW¼						160	160	
"	"	15	NE¼			130	130		30	160	
"	"	"	NW¼			19	19		141	160	
"	"	"	SE¼			153	153		7	160	
"	"	"	SW¼			95	95		65	160	
"	"	16	E½ NE¼						640	640	
"	"	17	NW¼ NE¼			28	28		92	120	
"	"	"	N½ NW¼			66	66		14	80	
"	"	"	E½ SE¼ SW¼ "						120	120	
"	"	"	S½ SW¼						80	80	
"	"	18	N½ NE¼			73	73		7	80	
"	"	"	NE¼ NW¼			39	39		1	40	
"	"	19	E½ NE¼						80	80	
"	"	"	SE¼ SE¼			21	21		19	40	
"	"	20	NE¼						160	160	
"	"	"	NW¼						160	160	
"	"	"	SE¼			8	8		152	160	
"	"	"	SW¼			27	27		133	160	
"	"	21	NE¼			2	2		158	160	
"	"	"	NW¼						160	160	
"	"	"	SE¼			126	126		34	160	
"	"	"	SW¼						160	160	
"	"	22	NW¼			156	156		4	160	
"	"	"	SW¼			105	105		55	160	
"	"	27	NW¼			42	42		118	160	
"	"	28	NE¼			92	92		68	160	
"	"	"	NW¼			33	33		127	160	
"	"	"	W½ SE¼			10	10		70	80	
"	"	"	SW¼			70	70		90	160	
"	"	29	NE¼			54	54		106	160	
"	"	"	NW¼		14	104	118		42	160	
"	"	"	SE¼			14	14		146	160	
"	"	"	SW¼		48	30	78		82	160	
"	"	30	NE¼		79	34	113		47	160	
"	"	"	E½ NW¼		10	21	31		49	80	
"	"	"	SE¼		107	45	152		8	160	
"	"	"	E½ SW¼		8	44	52		28	80	
"	"	31	NE¼		92	58	150		10	160	
"	"	"	E½ NW¼		38	19	57		23	80	
"	"	"	SE¼		108	20	128		32	160	
"	"	32	NE¼		20	65	85		75	160	
"	"	"	NW¼		111	19	130		30	160	
"	"	"	SE¼		12	36	48		112	160	
"	"	"	SW¼	1	123	18	142		18	160	
"	"	33	N½ NW¼ SW¼ "			19	19		101	120	
"	"	"	N½ SW¼						80	80	
19	31	4	W½ NW¼		31	16	47		3287	7987	
"	"	"	NW¼ SW¼		1	12	13		27	40	
"	"	5	NE¼	51	48	16	115		4469	15969	
"	"	"	NW¼	146		8	154		579	15979	
"	"	"	SE¼	27	26	42	95		65	160	
"	"	"	SW¼	110	13	23	146		14	160	
"	"	6	NE¼	98	2	16	116		4388	15988	
"	"	"	SE¼ NW¼	24	7	4	35		5	40	
"	"	"	SE¼	142	2		144		16	160	
"	"	"	E½ SW¼	69	9		78		2	80	
Totals				668	909	2073	3650		50357	86877	

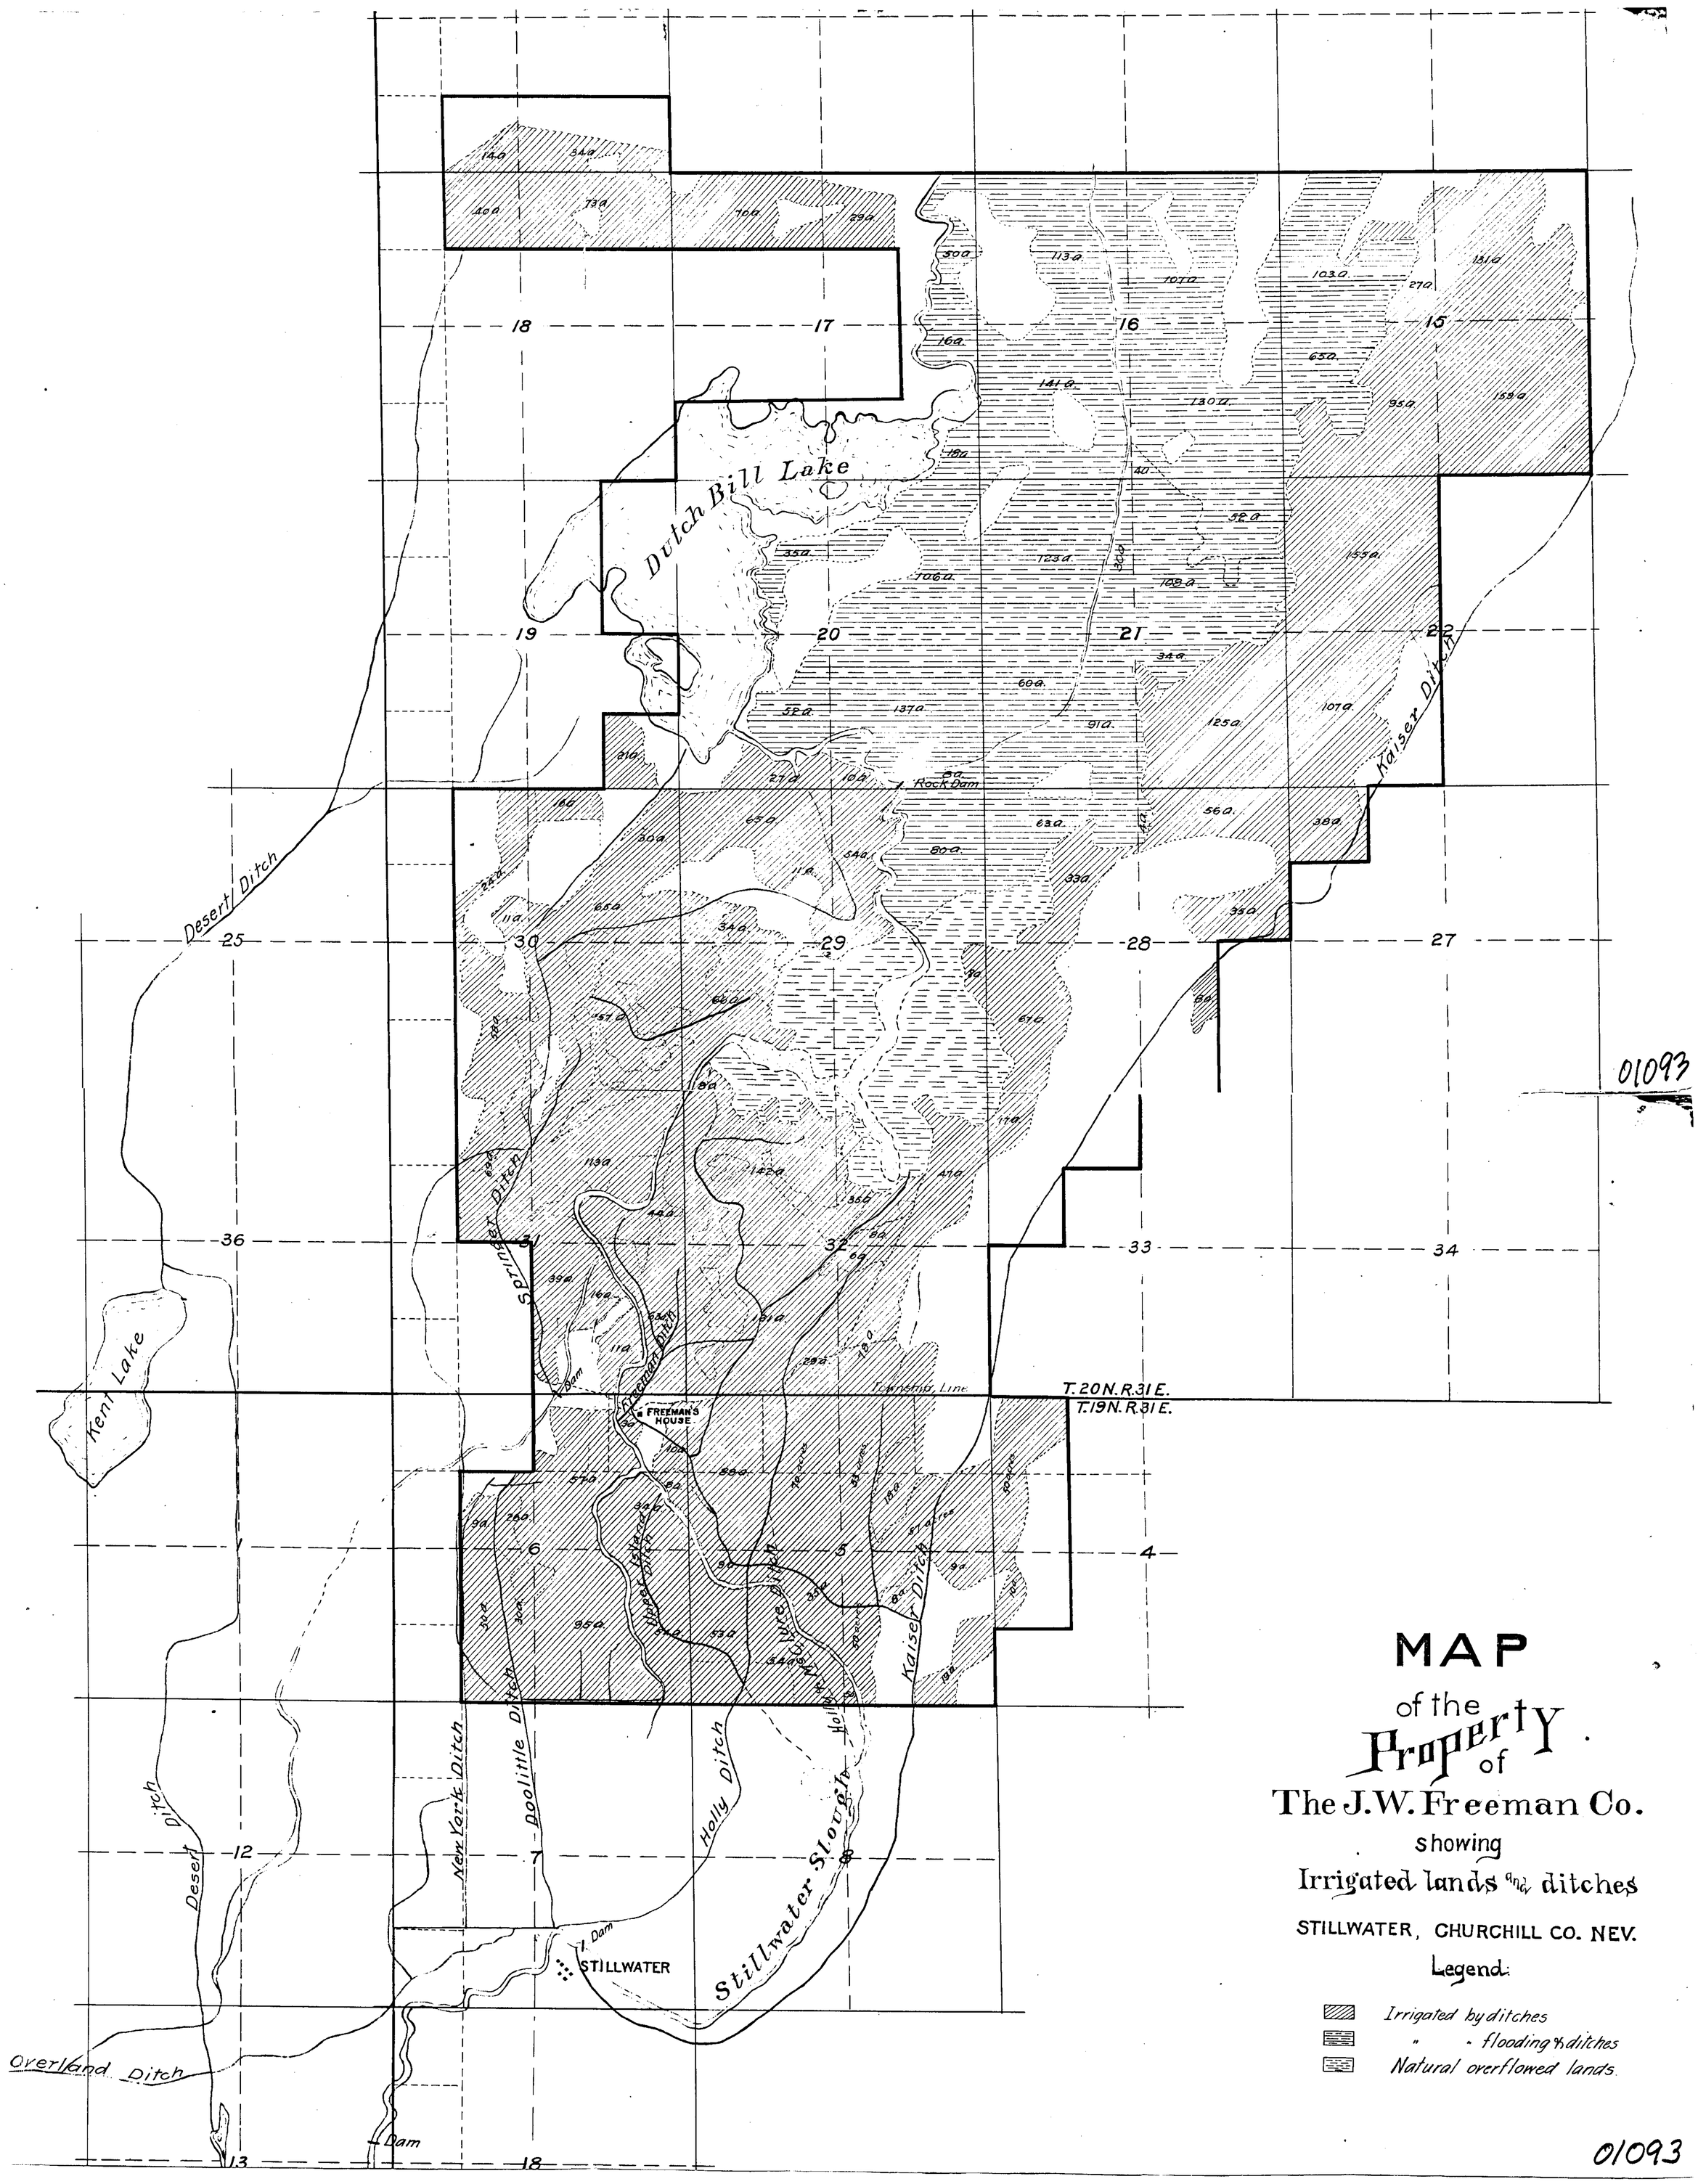
MAP
of the
Property
of
The J.W. Freeman Co.
showing
Irrigated lands and ditches
STILLWATER, CHURCHILL CO. NEV.
Legend:
Irrigated by ditches
" " flooding & ditches
Natural overflowed lands
Dutch Bill Lake
Kent Lake
Desert Ditch
Kaiser Ditch
Sprinkel Ditch
Freeman Ditch
Upper Ditch
Lure Ditch
Holly Ditch
New York Ditch
Doolittle Ditch
Stillwater Slough
Overland Ditch
Rock Dam
Dam
FREEMAN'S HOUSE
STILLWATER
Township Line
T.20N.R.31E.
T.19N.R.31E.
18
17
16
15
19
20
21
22
25
30
29
28
27
36
31
32
33
34
6
5
4
12
7
8
13
18

01093

01093