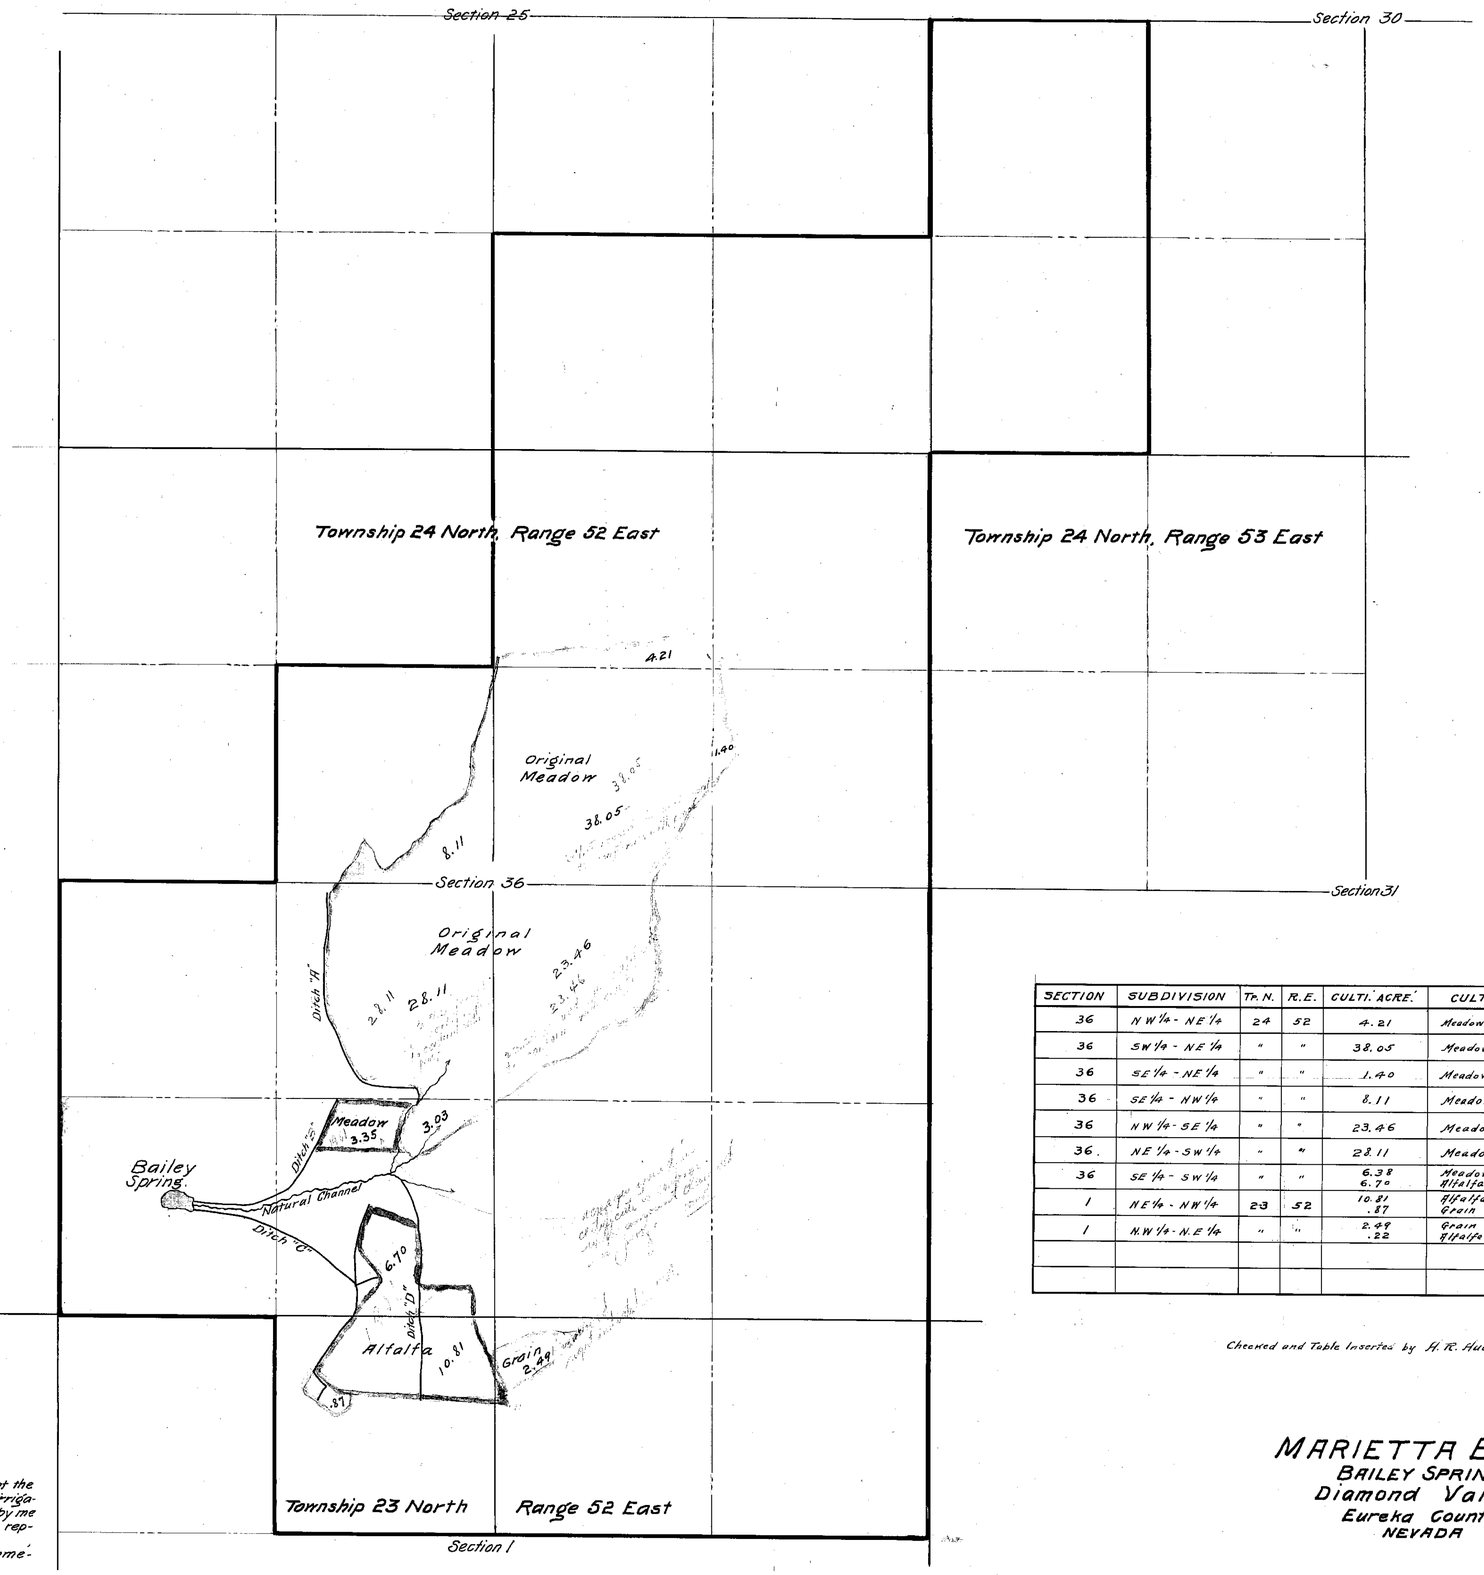

SECTION	SUBDIVISION	Tp. N.	R. E.	CULTI. ACRE.	CULTURE.	
36	N W 1/4 - N E 1/4	24	52	4.21	Meadow	
36	S W 1/4 - N E 1/4	"	"	38.05	Meadow	
36	S E 1/4 - N E 1/4	"	"	1.40	Meadow	
36	S E 1/4 - N W 1/4	"	"	8.11	Meadow	
36	N W 1/4 - S E 1/4	"	"	23.46	Meadow	
36	N E 1/4 - S W 1/4	"	"	28.11	Meadow	
36	S E 1/4 - S W 1/4	"	"	6.38 6.70	Meadow Alfalfa	
1	N E 1/4 - N W 1/4	23	52	10.81 .87	Alfalfa Grain	
1	N. W 1/4 - N. E 1/4	"	"	2.49 .22	Grain Alfalfa	

Checked and Table Inserted by H. R. Huelle, June 8-1912.

FILED
MAY 27 1919
STATE ENGINEER'S OFFICE

STATE OF NEVADA } SS.
County of Eureka }

I, Geo. S. Nickerson, of Sacramento, Cal. hereby certify that the above map is a true and accurate plat of the Bailey Spring irrigation works, as taken from the field notes of a survey made by me on May 8, 1912, and at the instance of Wallace Bailey: that it represents the works described in Proof of Appropriation No. together with the location of streams and ditches in the immediate vicinity.

Geo. S. Nickerson
Surveyor.

Scale: 1 inch = 500 feet.

MARIETTA BAILEY
BAILEY SPRING
Diamond Valley
Eureka County
NEVADA

PROOF OF APPROPRIATION
No. 01104

01104