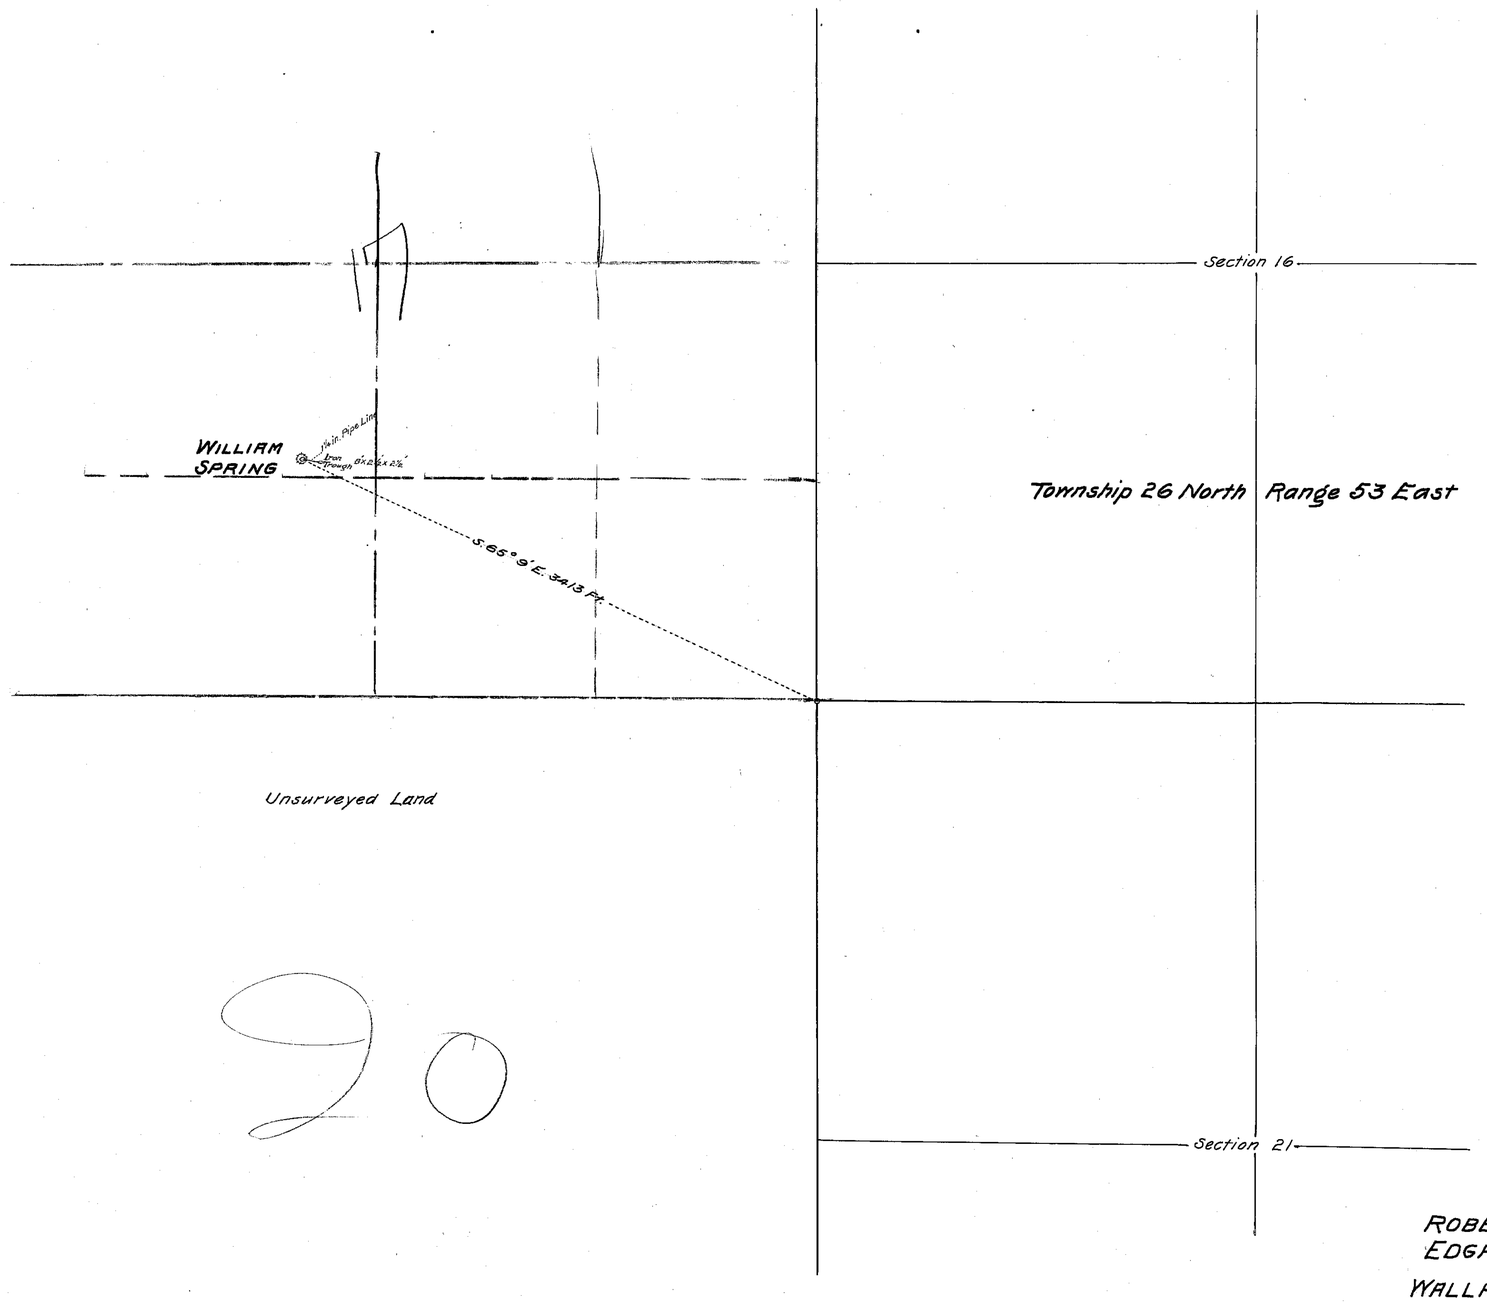

90

STATE OF NEVADA } ss.
County of Eureka }

I, Geo. S. Nickerson, of Sacramento, Cal., hereby certify that the above map is a true and accurate plat of the William Spring, as taken from the field notes of a survey made by me on May 9th. 1912, and at the instance of Wallace Bailey: that it represents the location of and the improvements at said Spring: that there are no other springs nor streams in the immediate vicinity.

Geo. S. Nickerson. Surveyor.

Scale: 1 inch = 500 feet

ROBERT BAILEY
EDGAR SADLER
—and—
WALLACE BAILEY

WILLIAM SPRING
Eureka County
NEVADA

FILED
MAY 17 1912
STATE ENGINEER'S OFFICE

PROOF OF APPROPRIATION
No. 01106

01106