Section	Sub division	Township	Range	Cultivated acreage	Description of Culture	Date of first culture
20	SW NE SE	34 N	38 E	11.2	Orchard	
29	NE NE			4.5	Garden	
	NW			8.0	Orchard	
				4.6	Alfalfa	
	SE NW			30.0	"	
				10.0	Pasture	
	SW			2.3	"	
				3.8	Alfalfa	
				16.0	Wheat	
	NE SW			40.0	Pasture	
	NW			40.0	"	
	SW			30.0	"	
	SE			4.0	"	
	SW SE			3.0	"	
				3.0	"	
	SW NE			3.0	"	
				5.9	Alfalfa	
	SE NE				Pasture	
	NE			17	"	

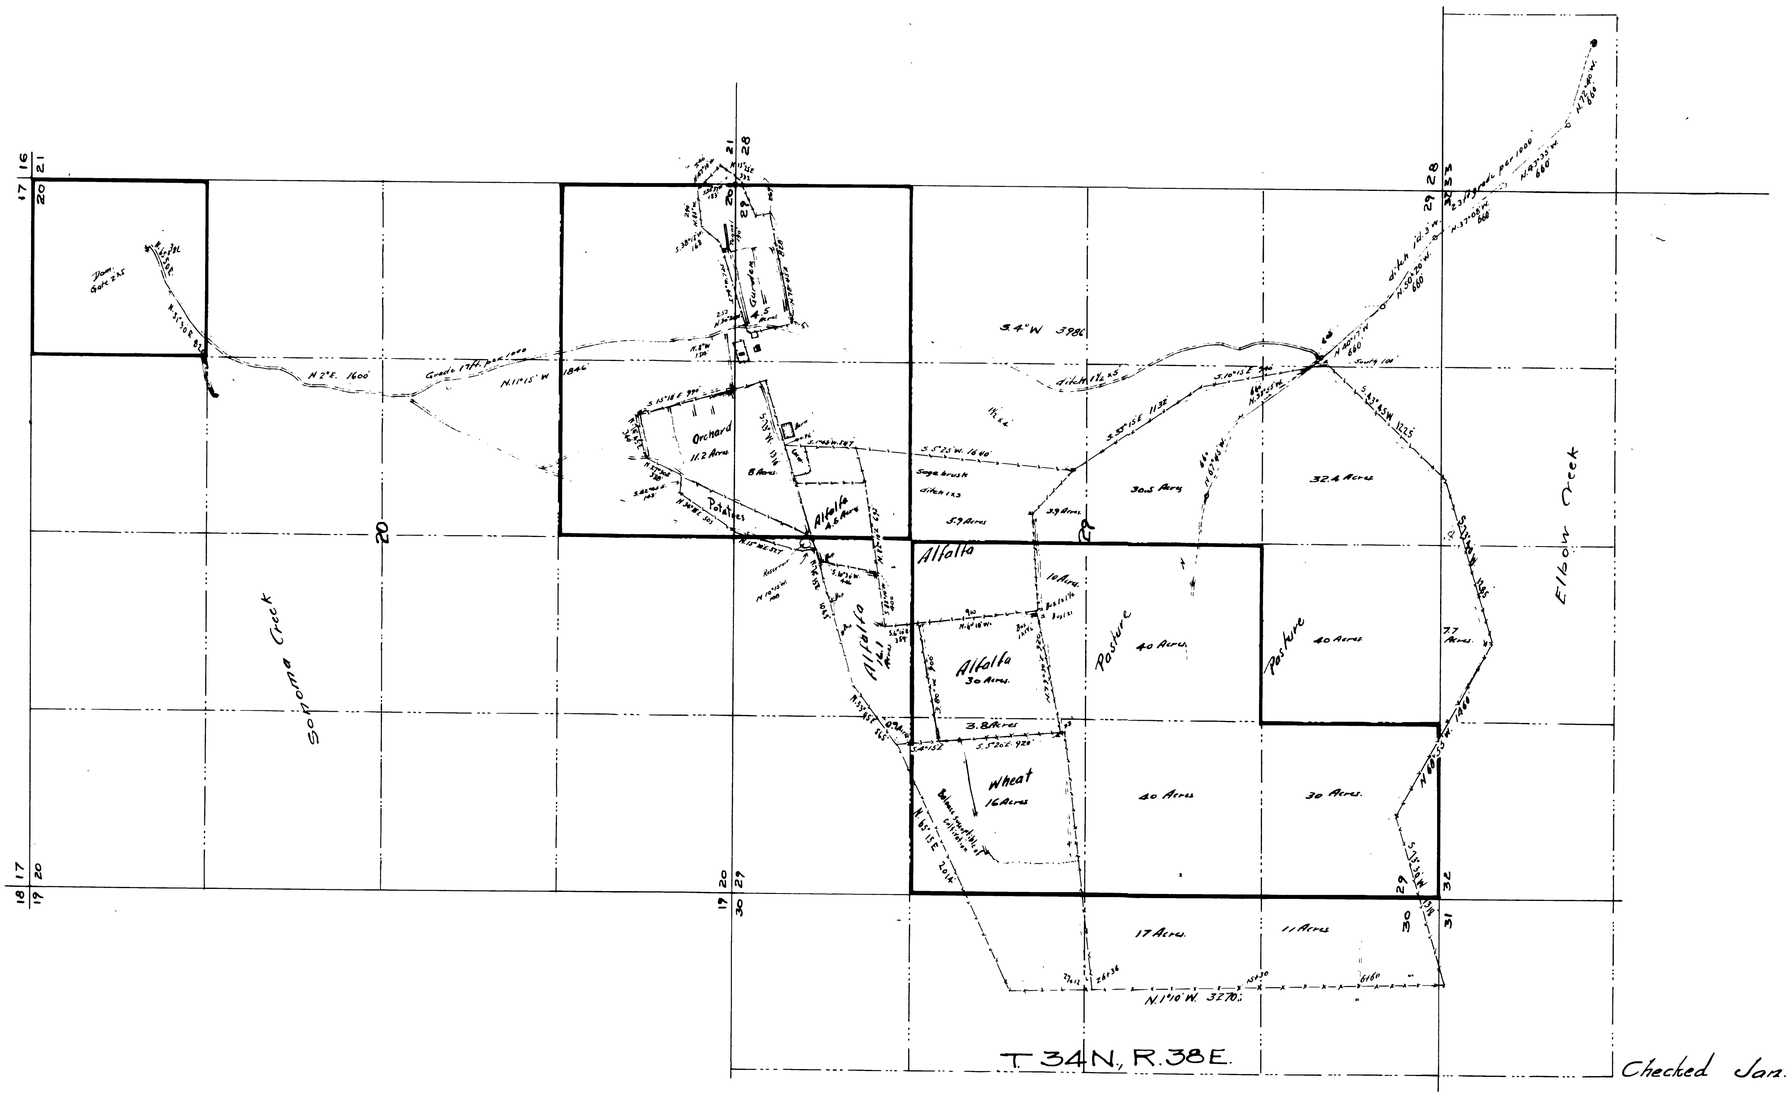

Checked Jan. 6-1912 by "Van"

AMENDED PROOF NO. 01109 CERTIFICATE NO. 425 ISSUED 9-22-71

Certificate of Engineer or Surveyor

State of Nevada }
County of Humboldt } ss

I, Horace H. Sheldon, of Winnemucca, County of Humboldt, State of Nevada, hereby certify that the above map is a true and accurate plat of Harriet Guthries Irrigation works as taken from the field notes of a survey made by me on Nov. 16-17, 1911 and at the instance of Mrs Harriet Guthrie; that it represents said works, together with the location of streams and ditches in the immediate vicinity.

Horace H. Sheldon
County Surveyor

01108
01109

PLAT
showing
Irrigation System
of
Mrs. Harriet Guthrie's
Sonoma Creek Ranch
Humboldt Co., Nev.
Dec. 1911 Scale 1"=600'

H. H. Sheldon
County Surveyor

01109 01108 ← FILE UNDER