T.34 N., R.37E., M.D.B.&M.

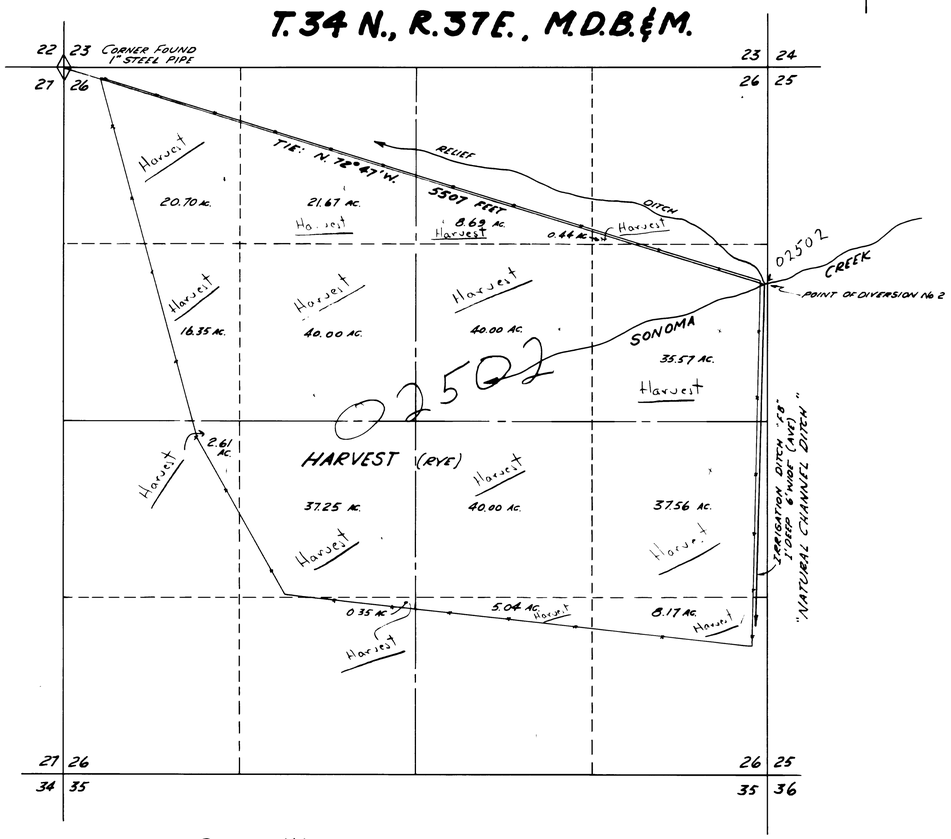

STATE OF NEVADA }
COUNTY OF ORMSBY } S.S.

I, RICHARD M. BLACK, BEING FIRST DULY SWORN, DEPOSE AND SAY THAT THIS MAP CONSISTING OF ONE SHEET, HAS BEEN CORRECTLY DRAWN TO THE DESIGNATED SCALE FROM FIELD NOTES OF A SURVEY MADE UNDER MY SUPERVISION AND DIRECTION BETWEEN THE 17TH DAY OF APRIL, AND THE 29TH OF APRIL, 1962; THAT IT TRULY AND CORRECTLY REPRESENTS THE LOCATION AND EXTENT OF WORKS USED TO DIVERT WATER FROM SONOMA CREEK IN PERSHING COUNTY, BY VAN DIEST BROTHERS, INC. FOR IRRIGATION PURPOSES. THAT ALL OTHER WORKS OR STREAMS WHICH ARE CROSSED BY OR CONNECTED WITH SAID WORKS, AND THE BOUNDARY, AREA AND KIND OF CULTURE OF LANDS IRRIGATED, ARE CORRECTLY SHOWN AND DESIGNATED HEREON.

Richard M. Black
STATE WATER RIGHT SURVEYOR

SUBSCRIBED AND SWORN TO BEFORE ME THIS 1st DAY OF JUNE, 1962.

Mrs Lieta Sherwood

NOTARY PUBLIC IN AN FOR ORMSBY COUNTY, NEVADA.

T.34 N., R.38E., M.D.B.&M.

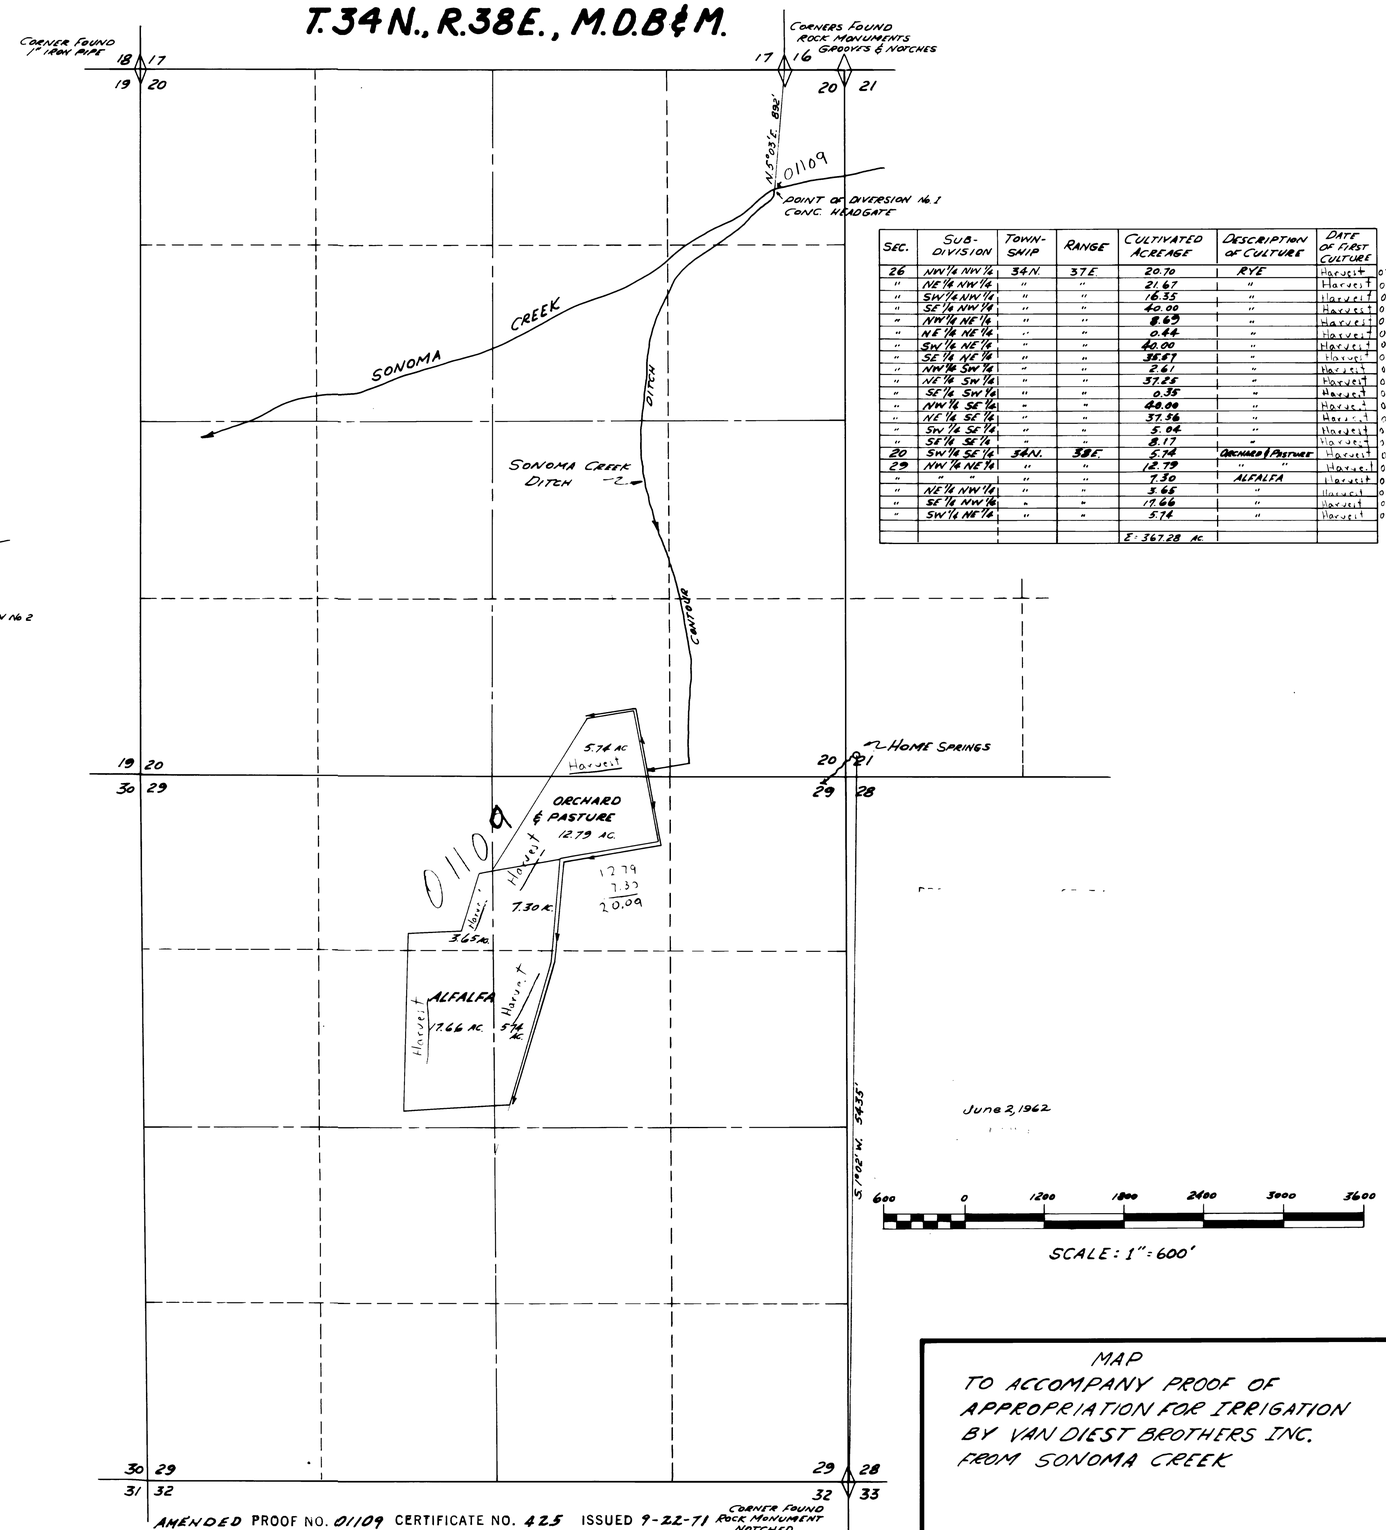

SEC.	SUB-DIVISION	TOWN-SHIP	RANGE	CULTIVATED ACREAGE	DESCRIPTION OF CULTURE	DATE OF FIRST CULTURE	
26	NW¼ NW¼	34N.	37E	20.70	RYE	Harvest	0235 02
"	NE¼ NW¼	"	"	21.67	"	Harvest	0235 02
"	SW¼ NW¼	"	"	16.35	"	Harvest	0235 02
"	SE¼ NW¼	"	"	40.00	"	Harvest	0235 02
"	NW¼ NE¼	"	"	8.69	"	Harvest	0235 02
"	NE¼ NE¼	"	"	0.44	"	Harvest	0235 02
"	SW¼ NE¼	"	"	40.00	"	Harvest	0235 02
"	SE¼ NE¼	"	"	35.57	"	Harvest	0235 02
"	NW¼ SW¼	"	"	2.61	"	Harvest	0235 02
"	NE¼ SW¼	"	"	37.25	"	Harvest	0235 02
"	SE¼ SW¼	"	"	0.35	"	Harvest	0235 02
"	NW¼ SE¼	"	"	40.00	"	Harvest	0235 02
"	NE¼ SE¼	"	"	37.56	"	Harvest	0235 02
"	SW¼ SE¼	"	"	5.04	"	Harvest	0235 02
"	SE¼ SE¼	"	"	8.17	"	Harvest	0235 02
20	SW¼ SE¼	34N.	38E.	5.74	ORCHARD & PASTURE	Harvest	0110 9
29	NW¼ NE¼	"	"	12.79	" "	Harvest	0110 9
"	" "	"	"	7.30	ALFALFA	Harvest	0110 9
"	NE¼ NW¼	"	"	3.65	"	Harvest	0110 9
"	SE¼ NW¼	"	"	17.66	"	Harvest	0110 9
"	SW¼ NE¼	"	"	5.74	"	Harvest	0110 9
				Σ: 367.28 AC.			

June 2, 1962

600 0 1200 1800 2400 3000 3600

SCALE: 1" = 600'

MAP
TO ACCOMPANY PROOF OF APPROPRIATION FOR IRRIGATION BY VAN DIEST BROTHERS INC. FROM SONOMA CREEK

AMENDED PROOF NO. 01109 CERTIFICATE NO. 425 ISSUED 9-22-71

PROOF NO 02502 CERTIFICATE NO. 426 ISSUED 9-22-71

CA 5-18-62

02502 01109 File under