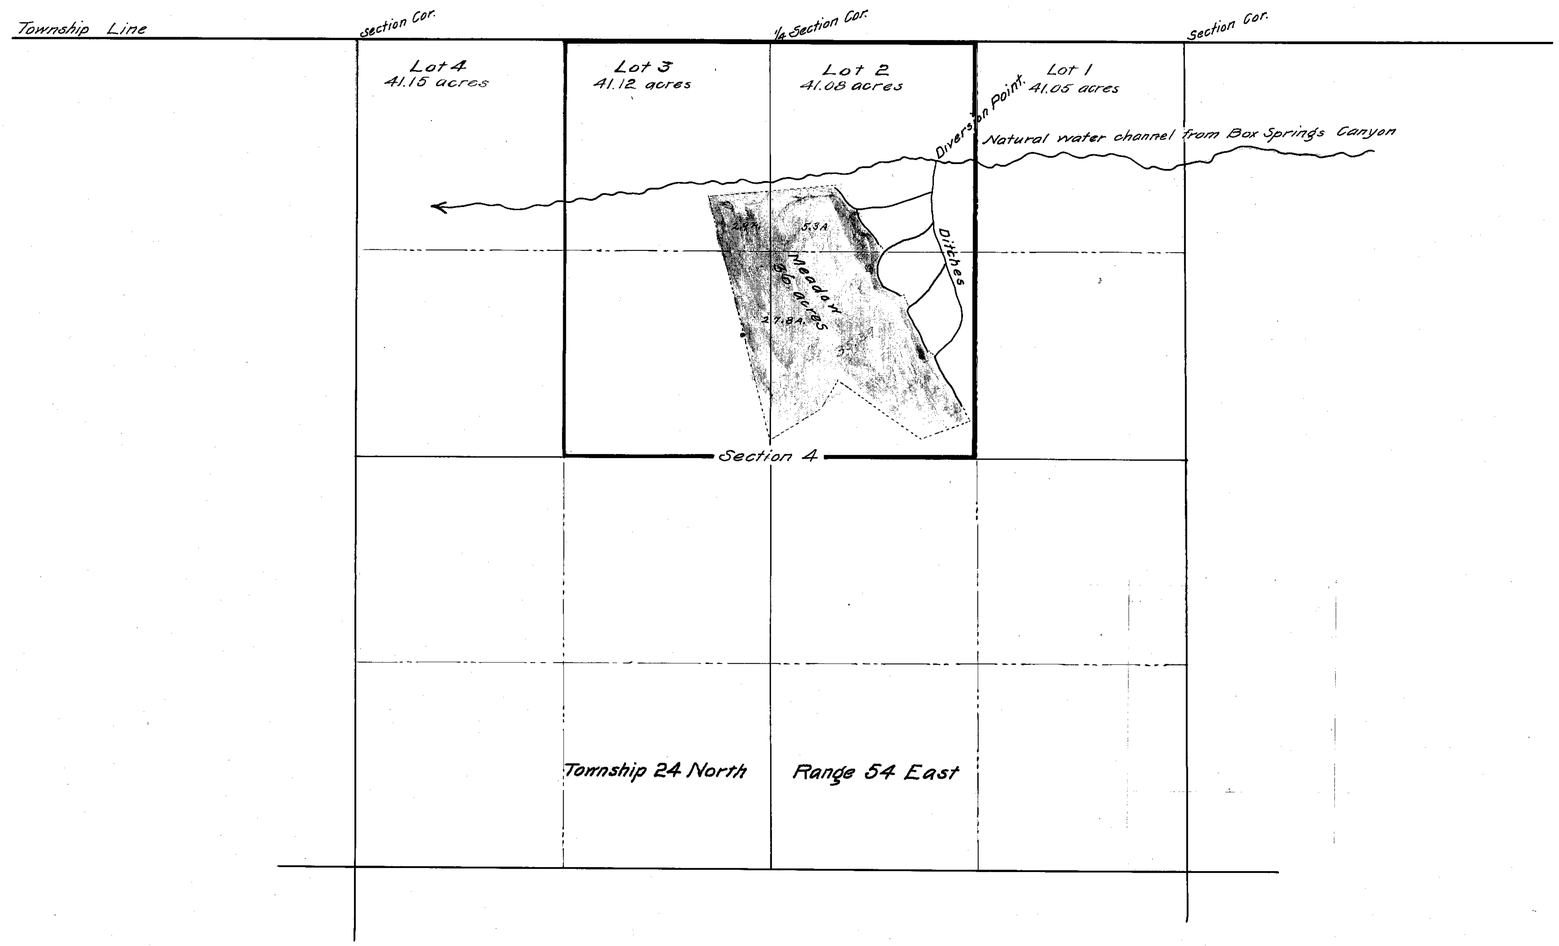


JORGEN P. JACOBSEN
Waters of
BOX SPRINGS CANYON
Eureka County
NEVADA

FILED
JUN 7 1912
STATE ENGINEER'S OFFICE

Scale: 1 inch = 500 feet

STATE OF NEVADA } ss.
County of Eureka }

I, Geo. S. Nickerson, of Sacramento, Cal, hereby certify that the above map is a true and accurate plat of the Box Springs Canyon irrigation works, as taken from the field notes of a survey made by me on May 29. 1912, and at the instance of Jorgen P. Jacobsen; that it represents the works described in Proof of Appropriation No. ; together with the location of streams and ditches in the immediate vicinity.

Geo. S. Nickerson, Surveyor.

PROOF OF APPROPRIATION No. 01111