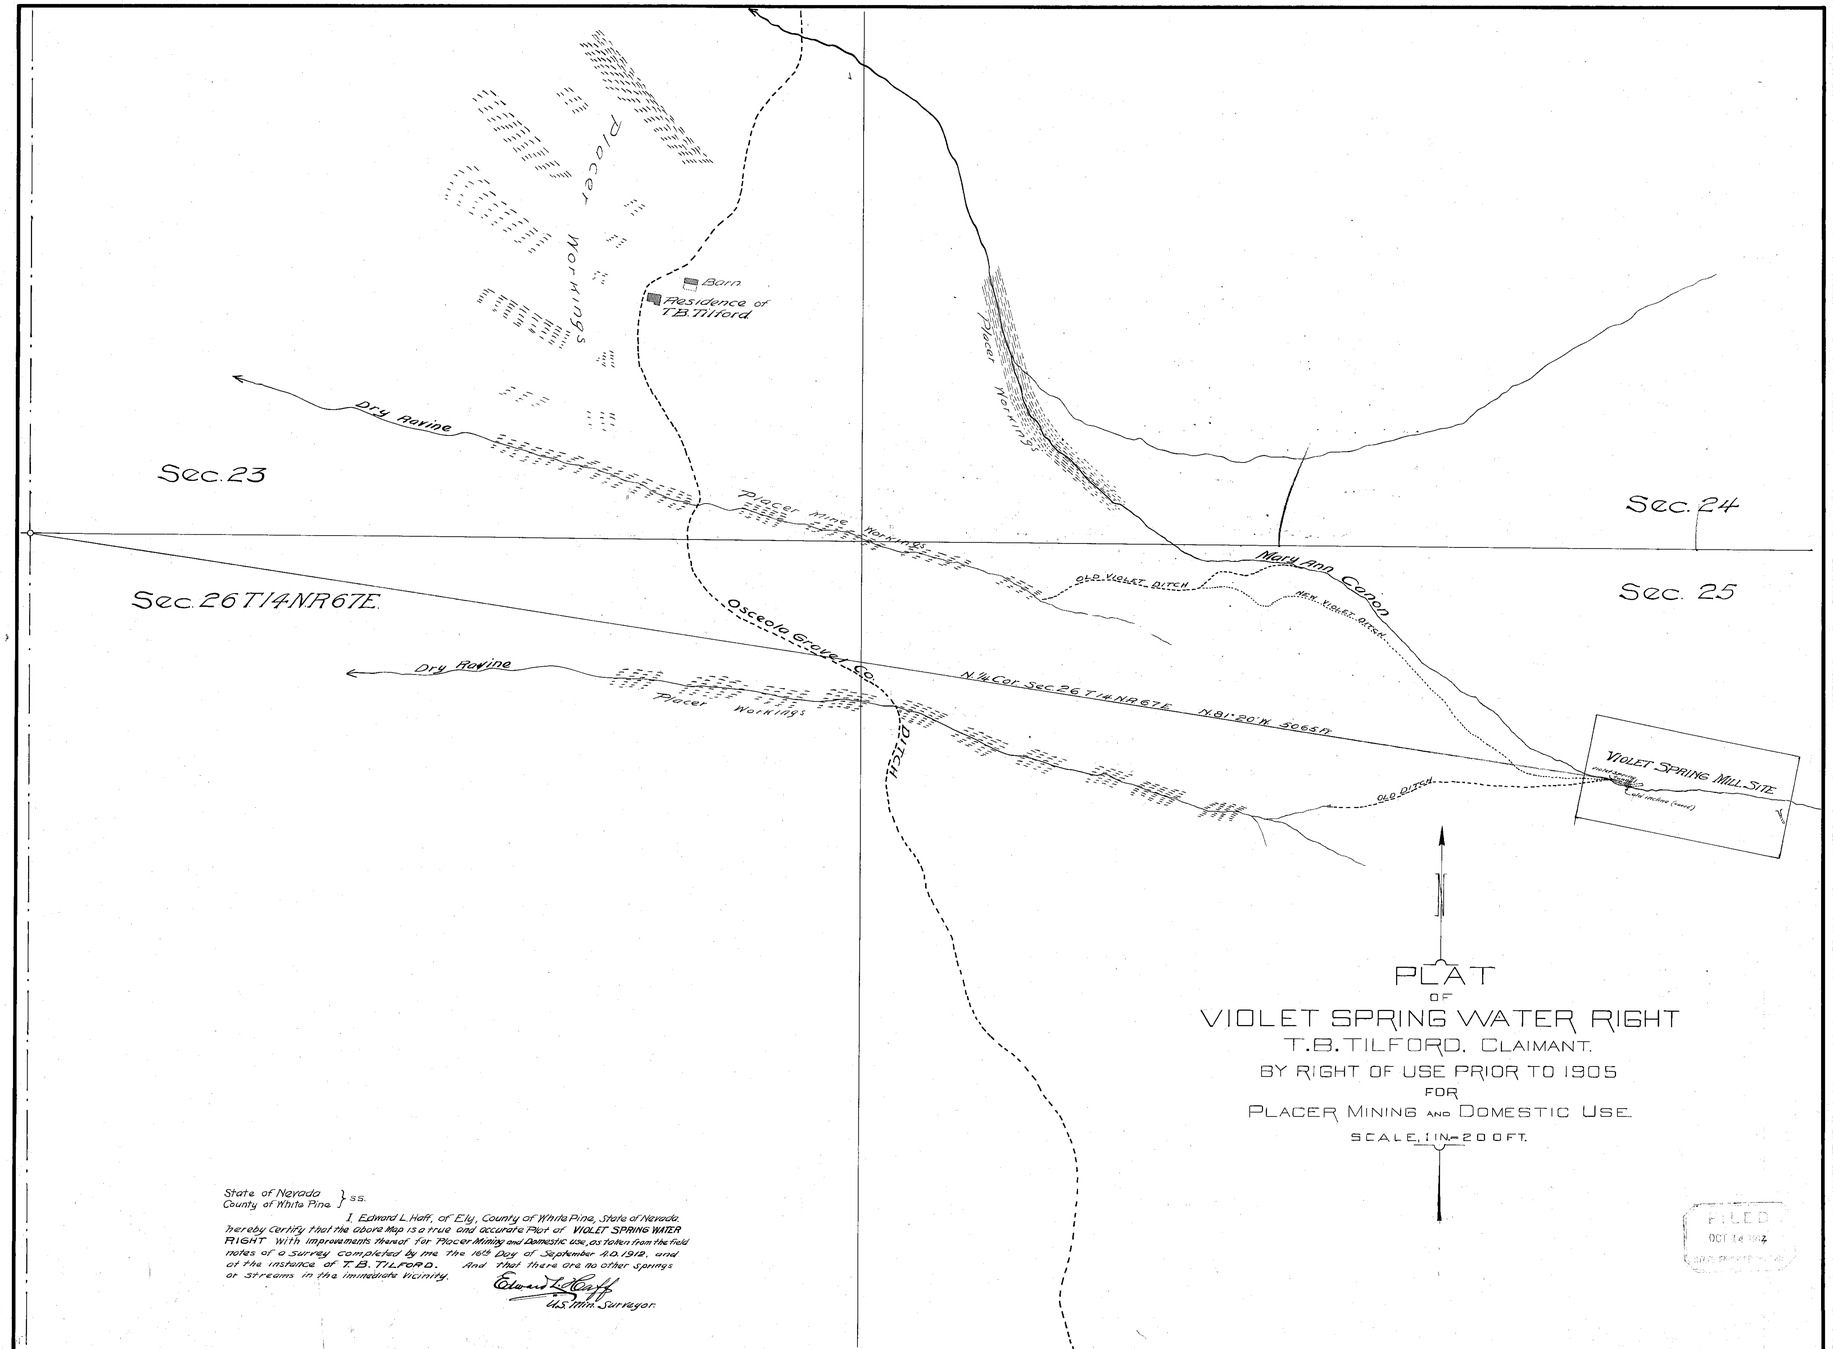

PLAT
OF
VIOLET SPRING WATER RIGHT
T.B. TILFORD. CLAIMANT.
BY RIGHT OF USE PRIOR TO 1905
FOR
PLACER MINING AND DOMESTIC USE.
SCALE 1 IN = 200 FT.

State of Nevada
County of White Pine } ss.

I, Edward L. Haff, of Ely, County of White Pine, State of Nevada, hereby certify that the above Map is a true and accurate Plat of VIOLET SPRING WATER RIGHT with improvements thereon for Placer Mining and Domestic use, as taken from the field notes of a survey completed by me the 16th Day of September A.D. 1912, and at the instance of T.B. TILFORD. And that there are no other Springs or Streams in the immediate Vicinity.

Edward L. Haff
U.S. Min. Surveyor.

FILED
OCT 16 1914

01125