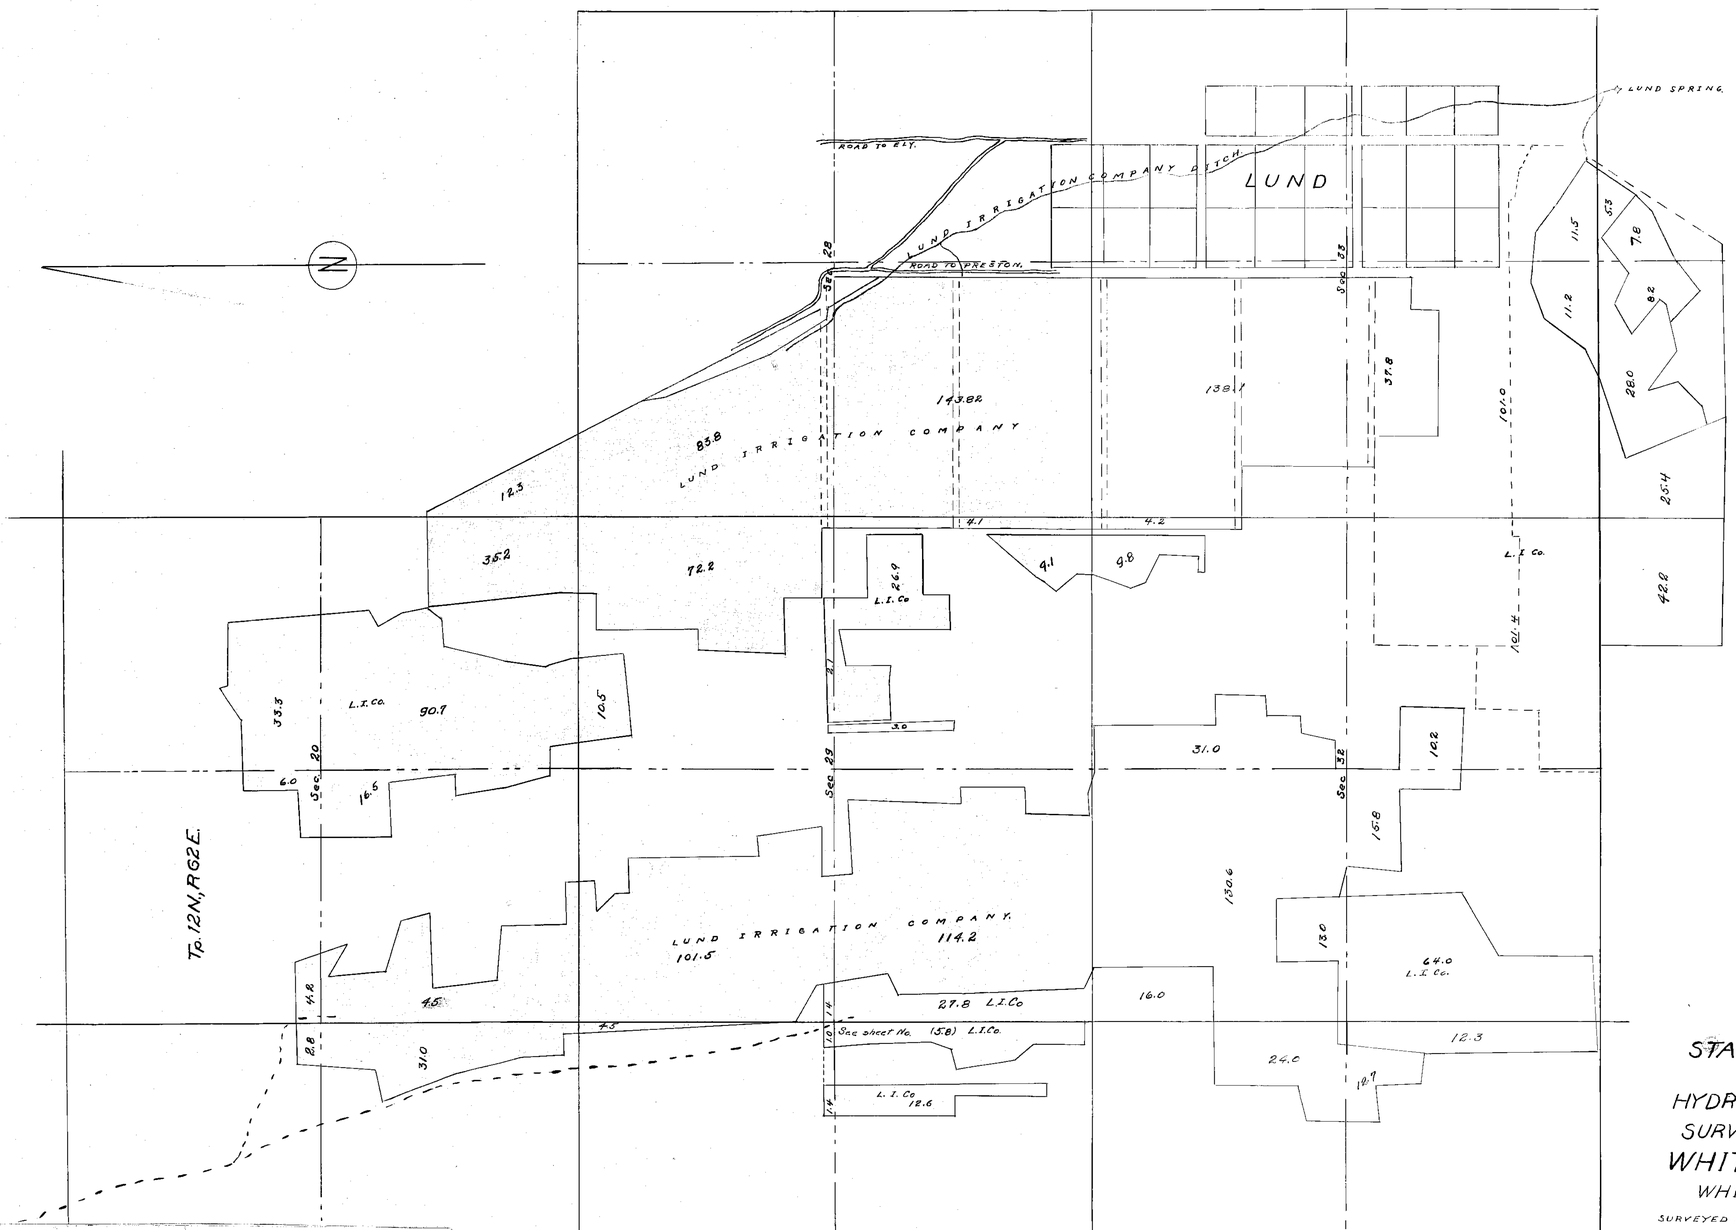

STATE ENGINEER'S OFFICE

W. M. KEARNEY, STATE ENGINEER.

HYDROGRAPHIC DEPARTMENT

SURVEY OF IRRIGATED LAND

WHITE RIVER VALLEY

WHITE PINE COUNTY, NEV.

SURVEYED AND MAPPED BY SEYMOUR CASE, FIELD ENG'R

SCALE:—800 FEET = 1 INCH

STATE OF NEVADA—STATE ENGINEER'S OFFICE

I, J. C. Springham, State Engineer of the State of Nevada, duly appointed and qualified, having charge of the records and files of the office of the State Engineer, do hereby certify that the ~~foregoing is a full, complete and true copy of an~~ CERTIFIED the original tracing accompanying proof of appropriation No. 01163 ~~, filed in said office on the day of , A.D. 191 -~~, as appears by the records and files of the office of the State Engineer of Nevada, and nothing more or less.

IN WITNESS WHEREOF, I have hereunto set my hand and affixed my seal of office at the City of Carson, State of Nevada, this 26th day of July, A.D. 1922.

J. C. Springham
By Robert A. Allen
Asst State Engr.

80

PROOF No.-01163-