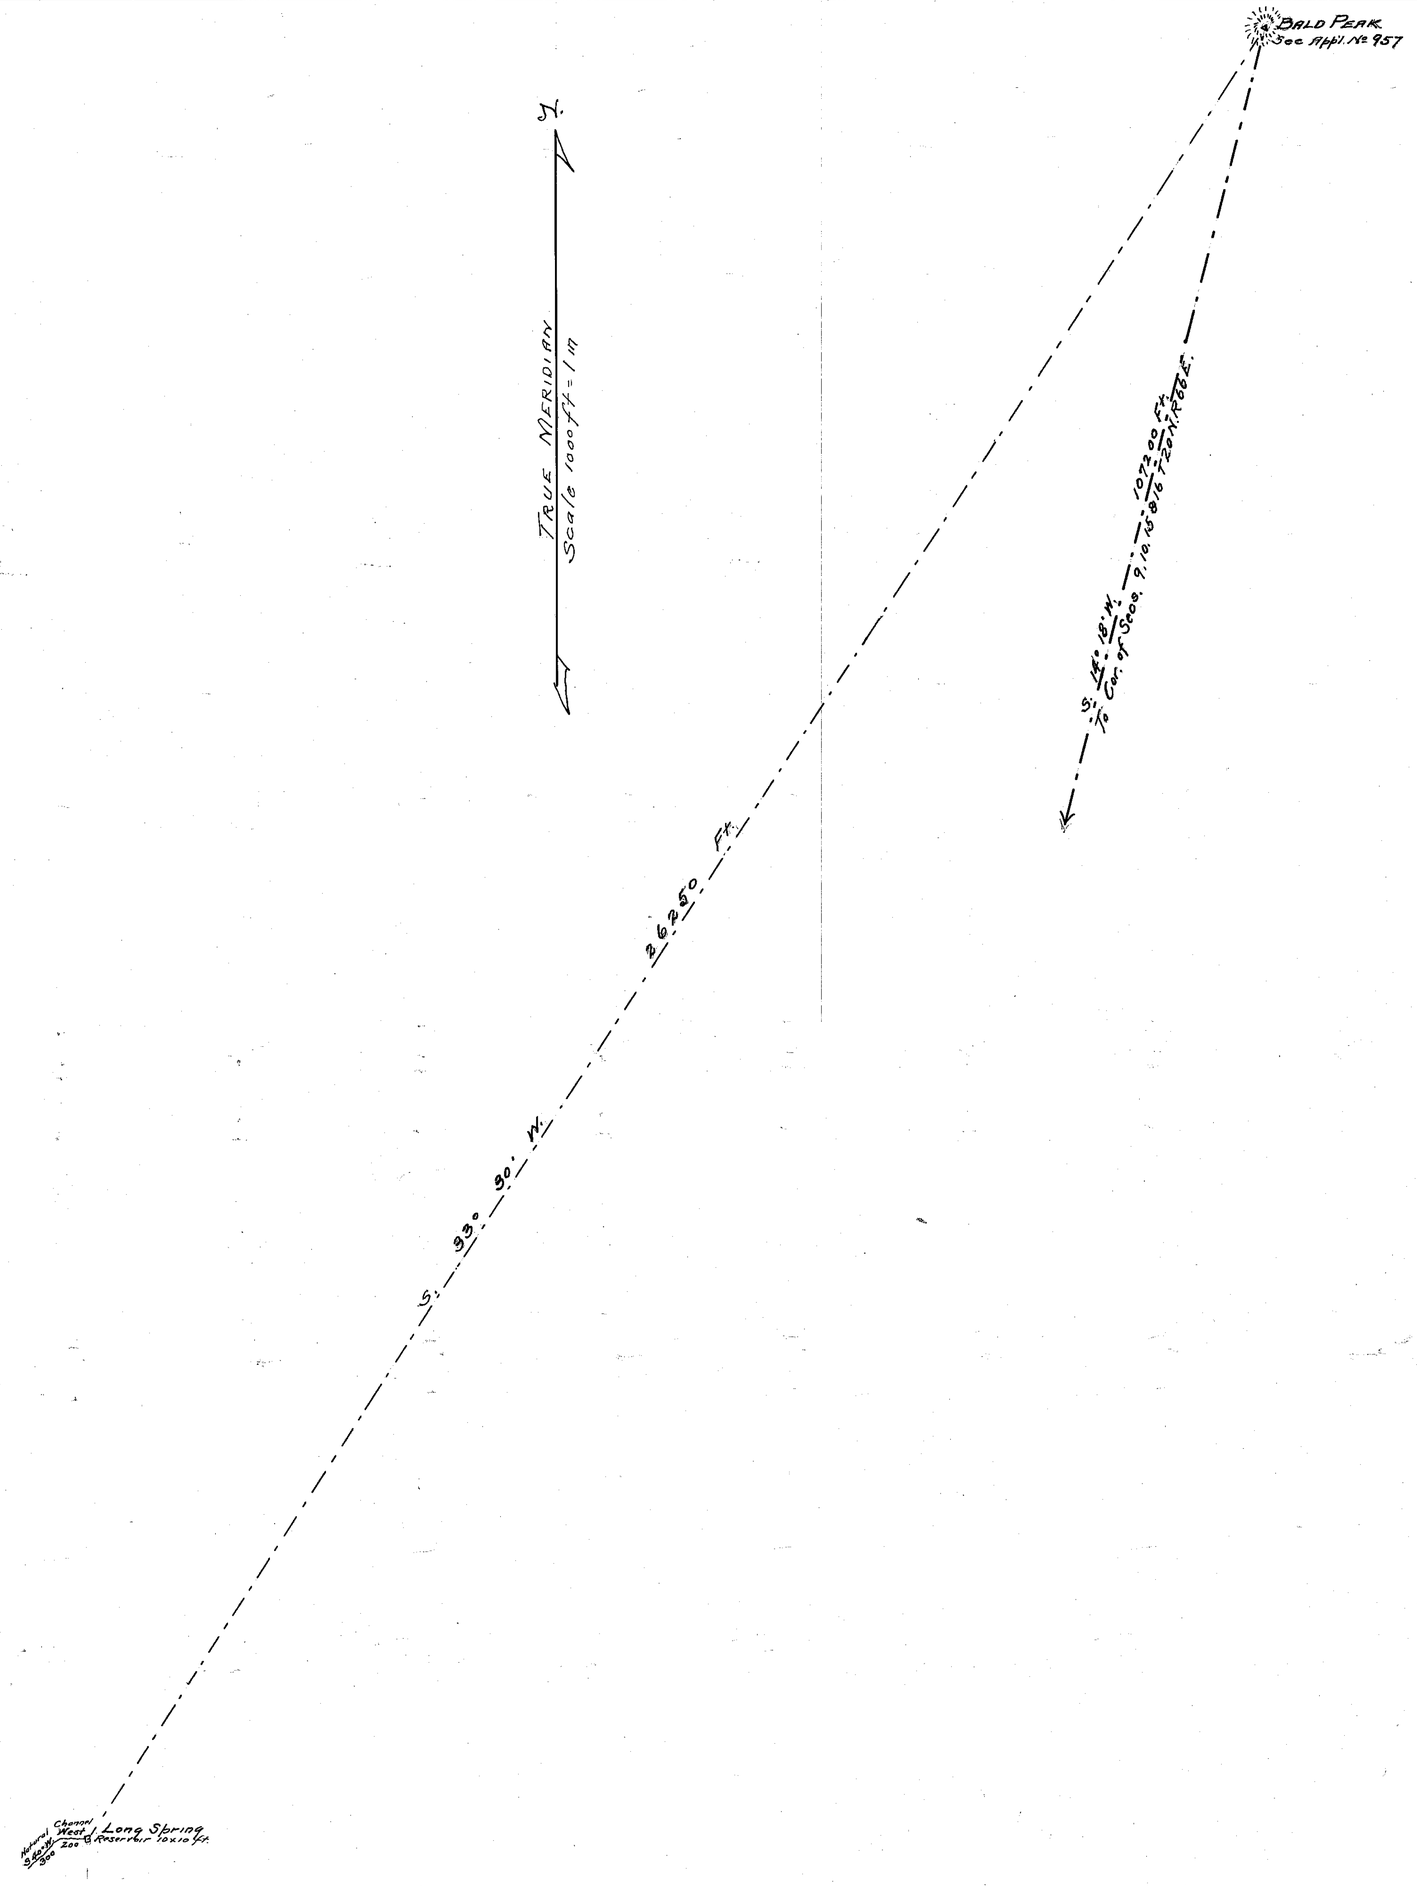

State of Nevada }
County of White Pine } S.S

1. Harry A. Rager of Parker County of White Pine, State of Nevada hereby certify that the above map is a true and accurate plat of LONG SPRINGS stock watering works as taken from the field notes of a survey made by me on Nov. 17-1912 and at the instance of Mrs. John Tippett that it represents all the works described in Proof of Appropriation of same.

Harry A. Rager
Surveyor

MAP
—OF—
LONG SPRINGS
APPROPRIATED BY
Mrs. John Tippett, Tippett, Nevada.
—For—
STOCKWATERING PURPOSES
—IN—
WHITE PINE COUNTY, NEVADA

Surveyed Nov. 16-17-1912
-by-
Harry A. Rager
U.S. Deputy Min. Surveyor
Parker, Nev.

FILED

01176.