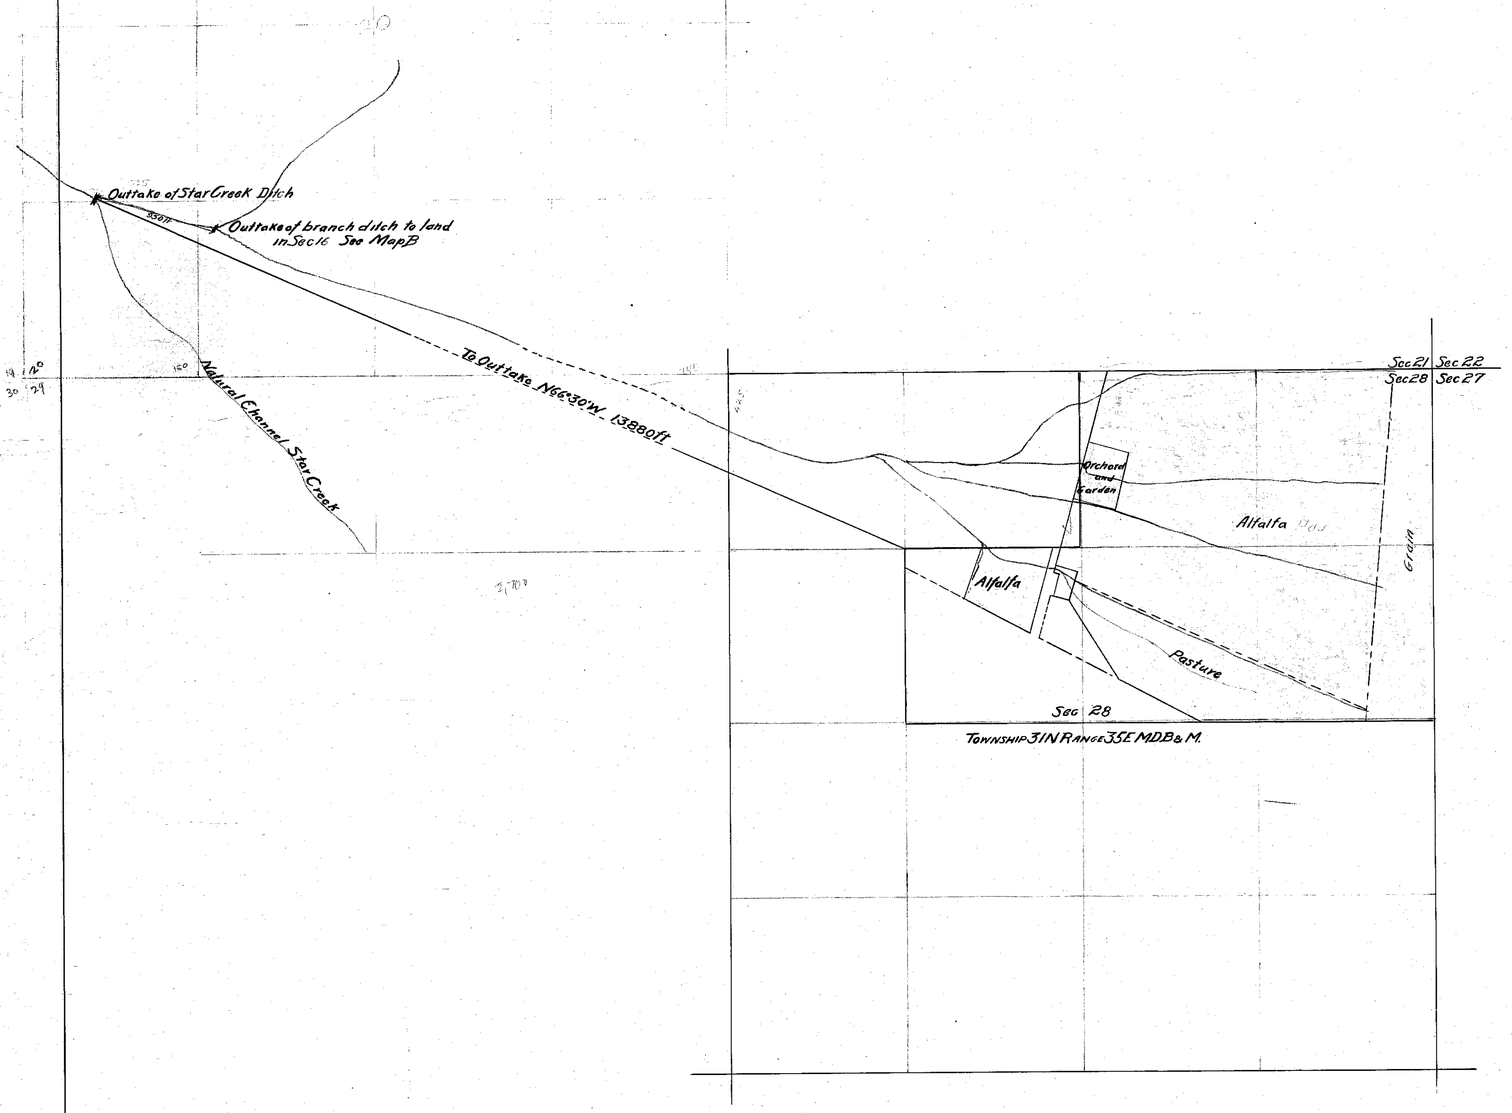

TABULATION

Section	Sub Division	Township	Range	Cultivated Area	Description of Culture	Date of first Culture
28	NE NE	31N	35E	30.3	Alfalfa	
"	" "	"	"	9.7	Grain	
"	NW NE	"	"	34.9	Alfalfa	
"	" "	"	"	3.2	Garden	
"	SE NE	"	"	21.7	Alfalfa	
"	" "	"	"	13.3	Grain	
"	" "	"	"	5.0	Pasture	
"	SW NE	"	"	17.8	Alfalfa	
"	" "	"	"	17.6	Pasture	
"	SE NW	"	"	5.7	Alfalfa	
"		"		158		

MAP A

CULTURAL PLAT

SHOWING

Lands Irrigated

BY

PETER ORGAN

Water derived from

Star Creek

HUMBOLDT COUNTY NEV.

Scale 600ft = 1in

STATE OF NEVADA }
COUNTY OF HUMBOLDT } S.S.

C H Southworth, being first duly sworn deposes and says that the above plat and the annexed plat, are true and accurate plats of the land irrigated by Peter Organ, as taken from the field notes of a survey made by me, completed on the 20th day of August 1912.
That the map and survey were made at the instance of Peter Organ, owner of said lands, and it truly represents the irrigated lands of said Peter Organ.

C H Southworth Surveyor.

Subscribed and sworn to, before me this 24th day of August. 1912.

[signature] Notary Public in and for Humboldt Co. Nev.

FILED
OCT 7 1912
STATE ENGINEER'S OFFICE

Sheet No. 1

01177

TABULATION

Section	Sub Division	Township	Range	Cultivated Area	Description of Culture	Date of first Culture
16	SE NE	31N	35E	3.9	Alfalfa	
"	" "	"	"	5.8	Garden	
"	SW NE	"	"	16.5	Alfalfa	
"	" "	"	"	9.7	Garden	
"	NE SE	"	"	18.7	Grain	
"	" "	"	"	3.8	Alfalfa	
"	NW SE	"	"	10.0	Alfalfa	
"	"	"	"	1.6	Garden	
"	SE NW	"	"	2.8	Alfalfa	
"	SW NW	"	"	2.7	Alfalfa	
15	NE SW	"	"	23.6	Alfalfa	
15	NW SW	"	"	11.6	Alfalfa	
				110.7		

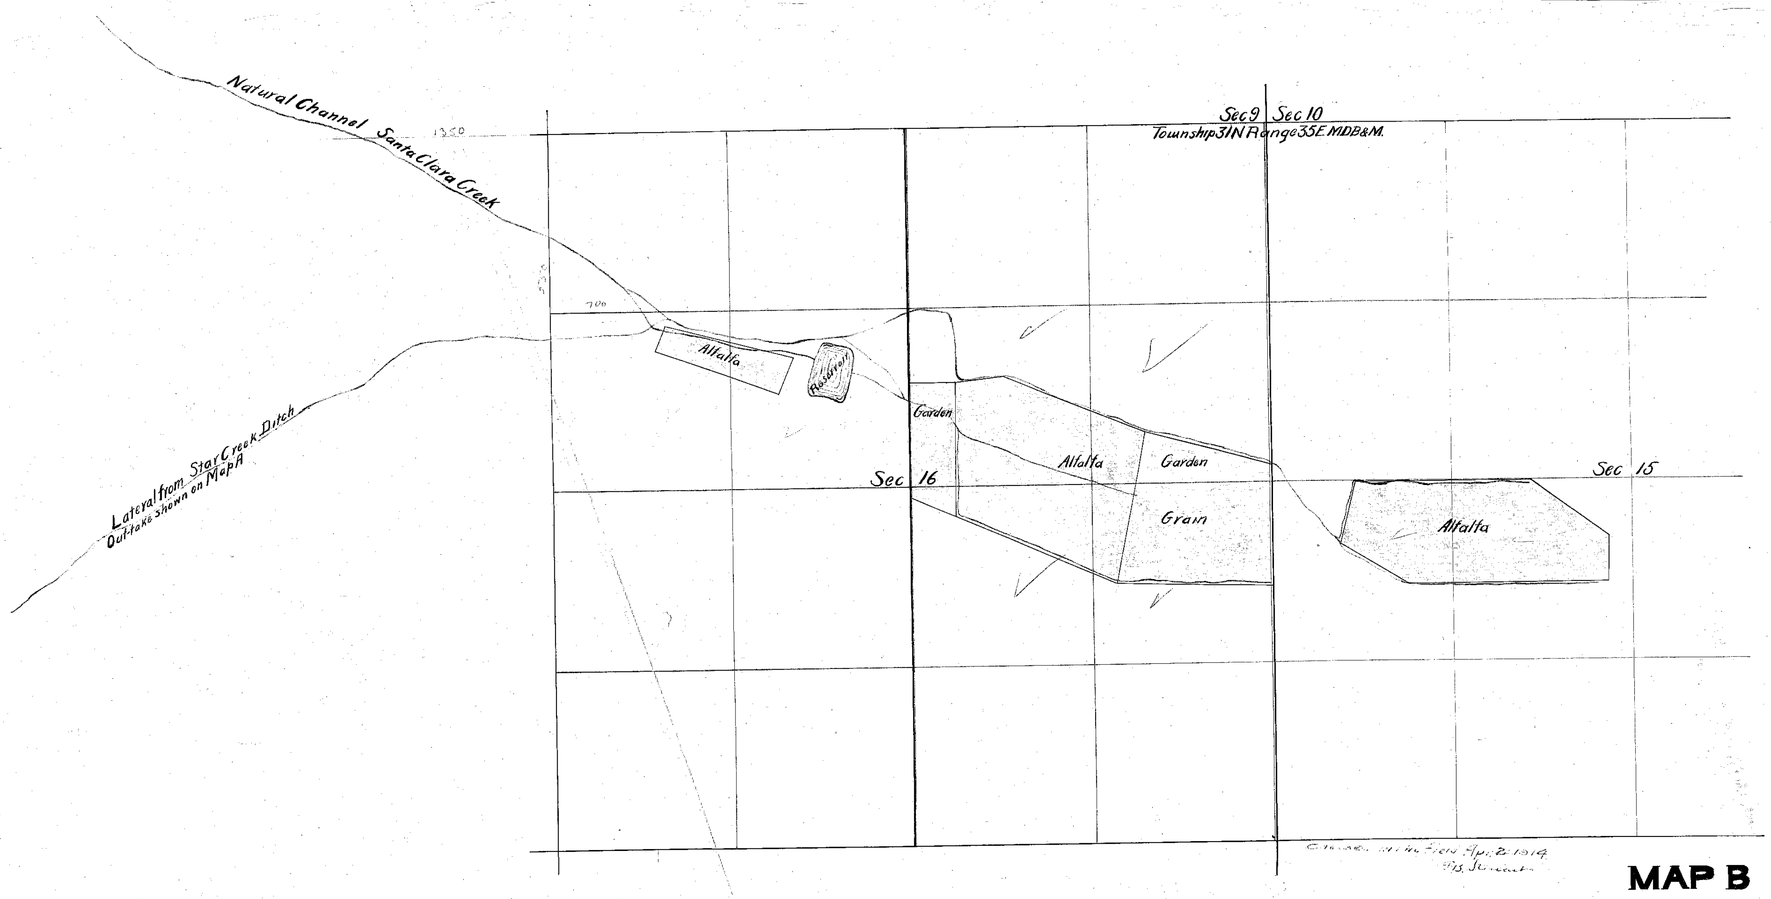

MAP B

FILED
OCT 7 1912
STATE ENGINEER'S OFFICE

Sheet No. 2

01177 cont'd