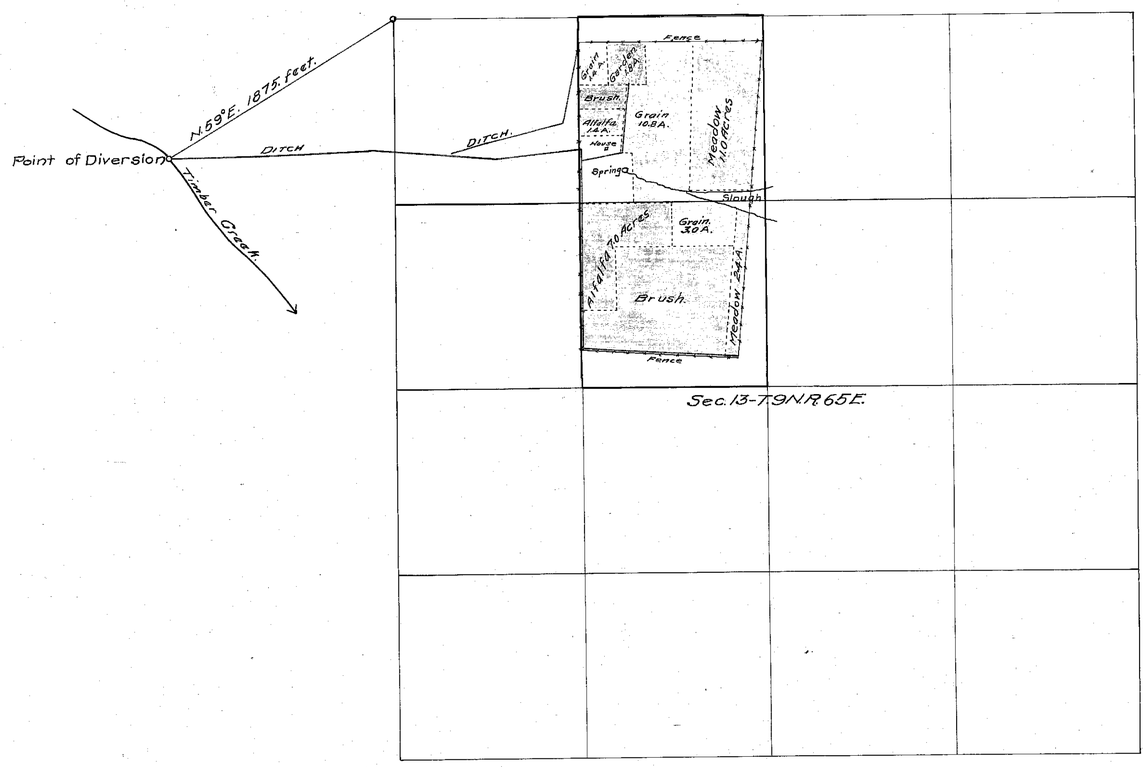

Section	Subdivision	Twp.	Range	Cultivated Acreage	Kind of Culture	Date of First Culture.
13	NE¼ of NW¼	9N.	65E.	11.0	Meadow	
"	"	"	"	12.2	Grain	
"	"	"	"	1.8	Garden	
"	"	"	"	1.4	Alfalfa	
"	SE¼ of NW¼	"	"	7.0	"	
"	"	"	"	3.0	Grain	
"	"	"	"	2.4	Meadow	

STATE OF NEVADA.
COUNTY OF WHITE PINE.

I, W.B. Colwell, being first duly sworn, depose and say that the above map is a true and accurate plat of the lands irrigated by J. F. WAMBOLDT ----------, as taken from the field notes of a survey made by me, completed on the 2 ND DAY OF JANUARY 1918.

That the map and survey were made at the instance of J.F. Wamboldt, owner of said lands, and that it truly represents the irrigated lands of said J.F. Wamboldt.

W.B. Colwell
Surveyor.

Subscribed and sworn to before me, this 6th day of January 1918.

Notary Public in and for White Pine County Nevada.

CULTURAL MAP
OF
RANCH of J. F. WAMBOLDT.
UNDER VESTED RIGHT from TIMBER CREEK.
LINCOLN Co. NEVADA.
Scale 600'=1".

1/2817

OR 79

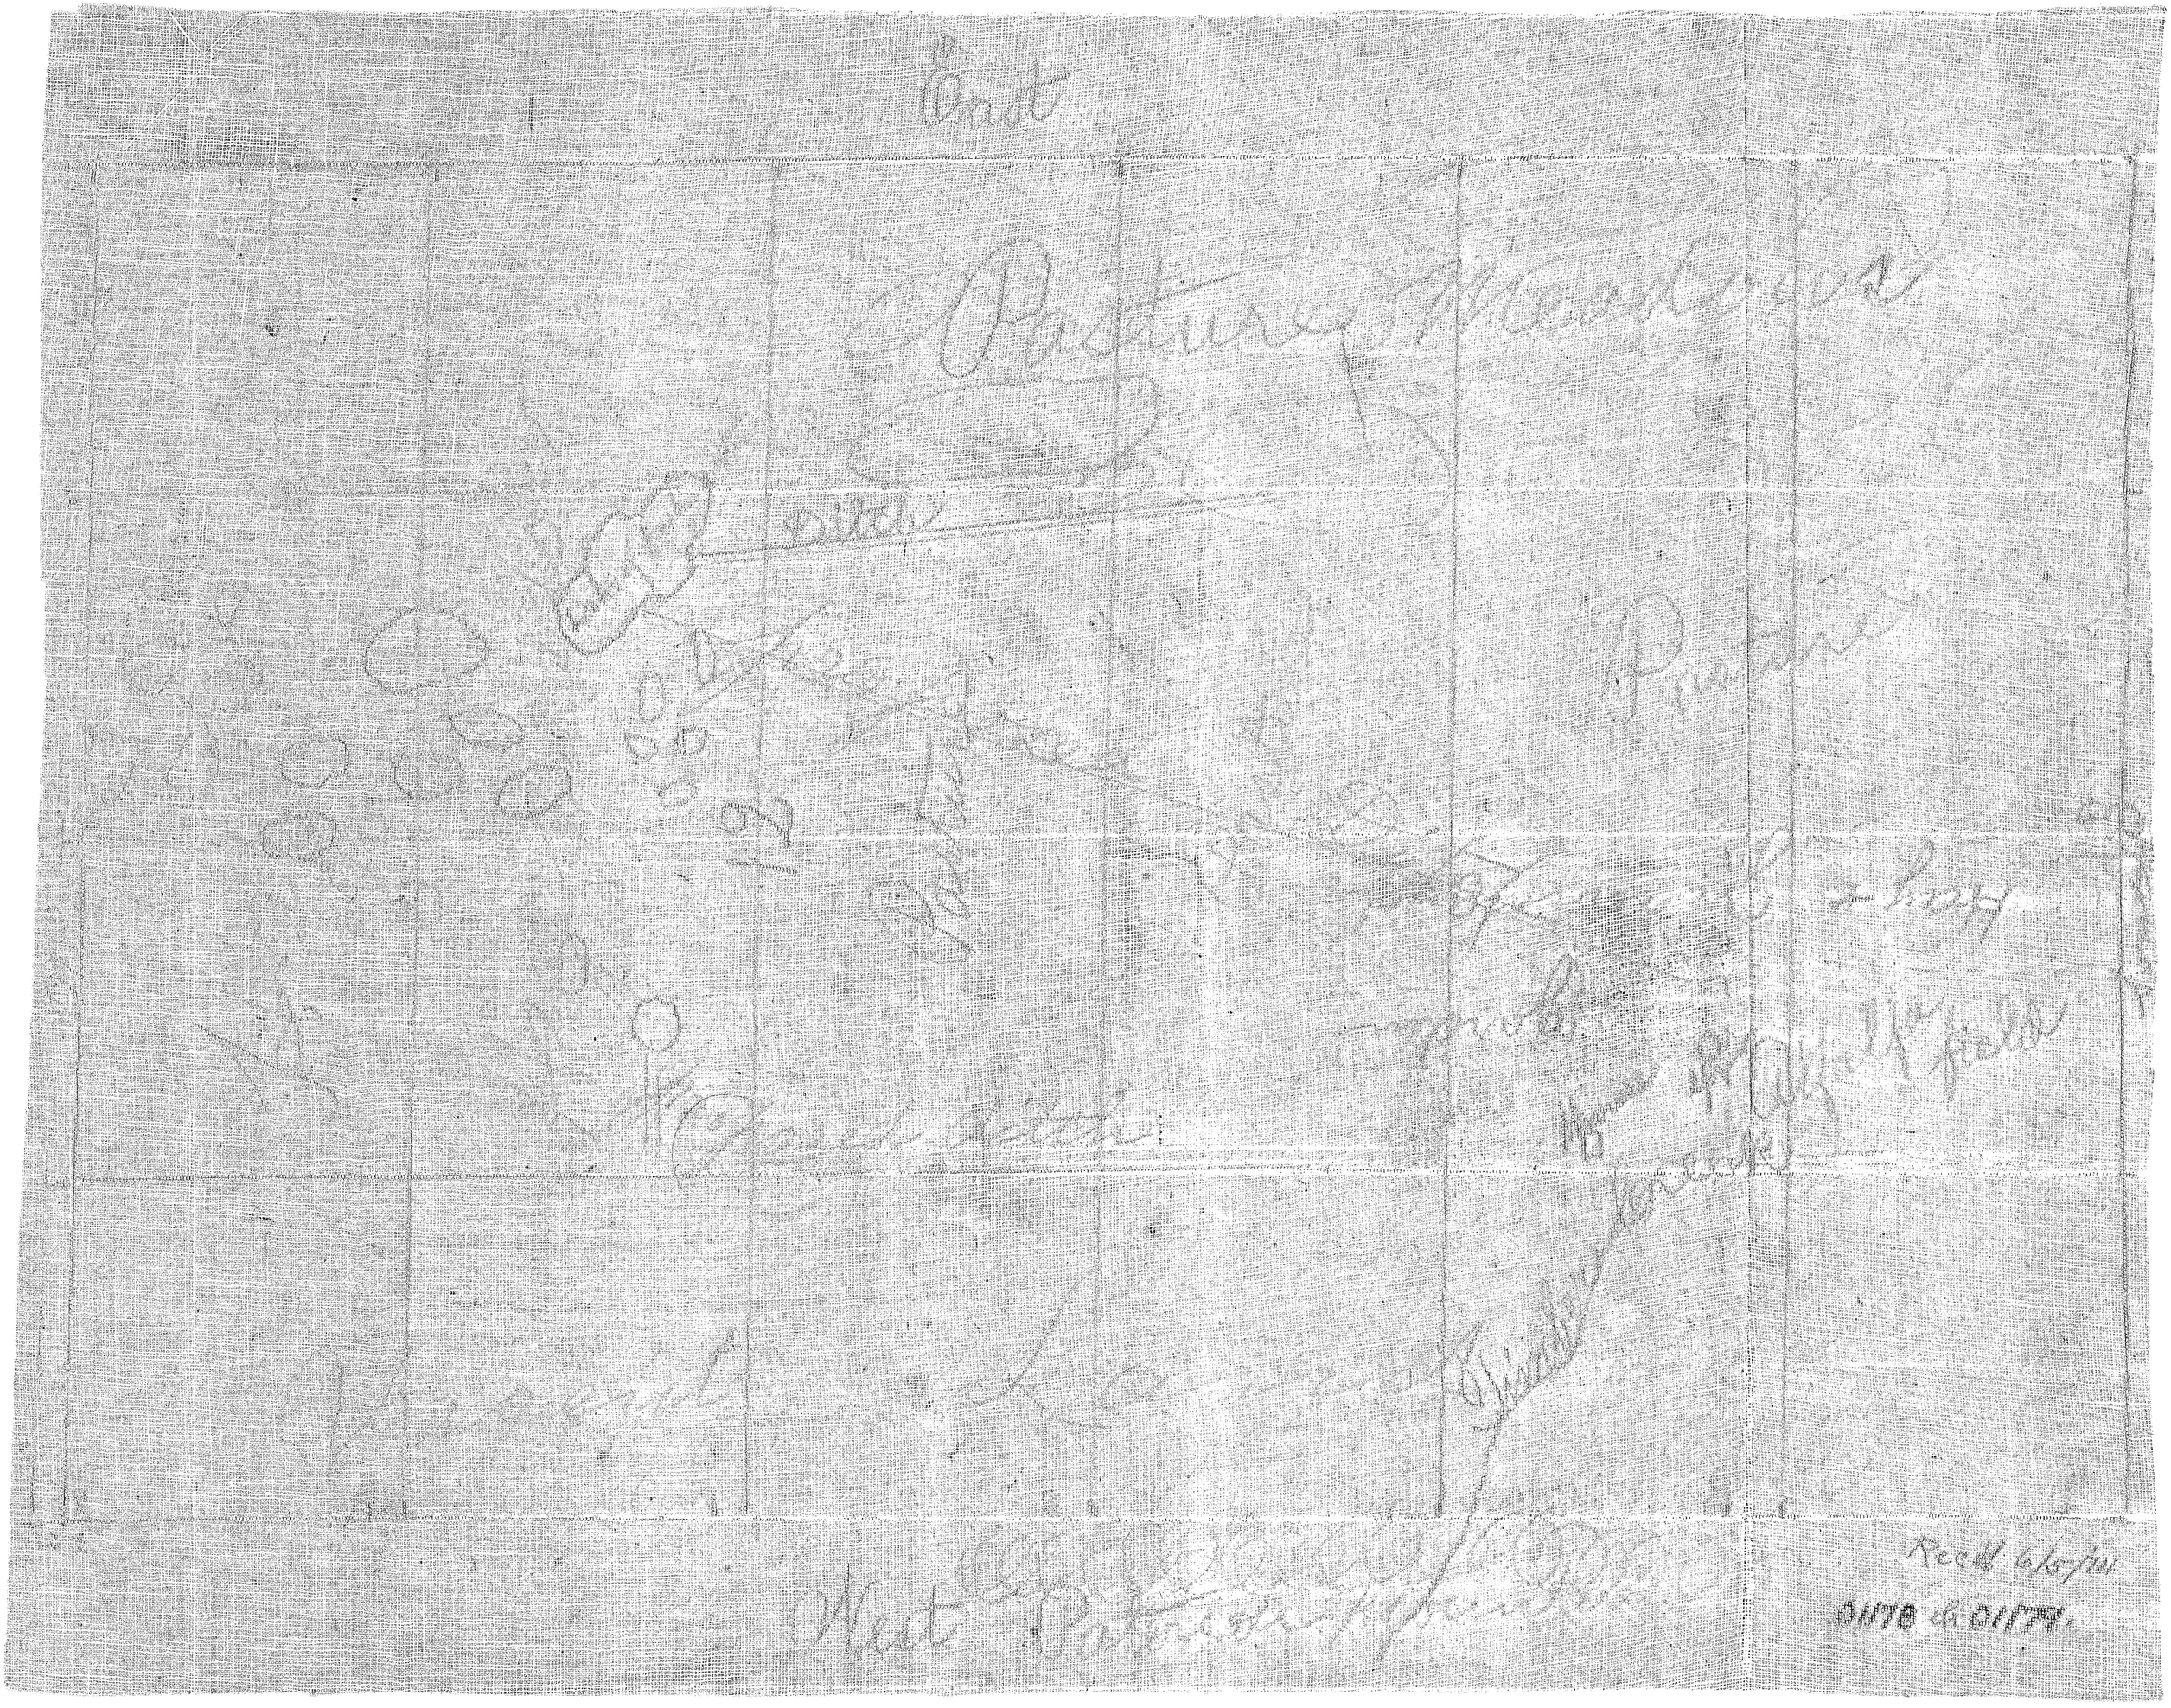
East
Pasture Meadows
Ditch
Pasture
Hay + Grass field
Alfalfa field
Fresh ditch
West Patrick Springs
Recd 6/5/11
01178 & 01179.