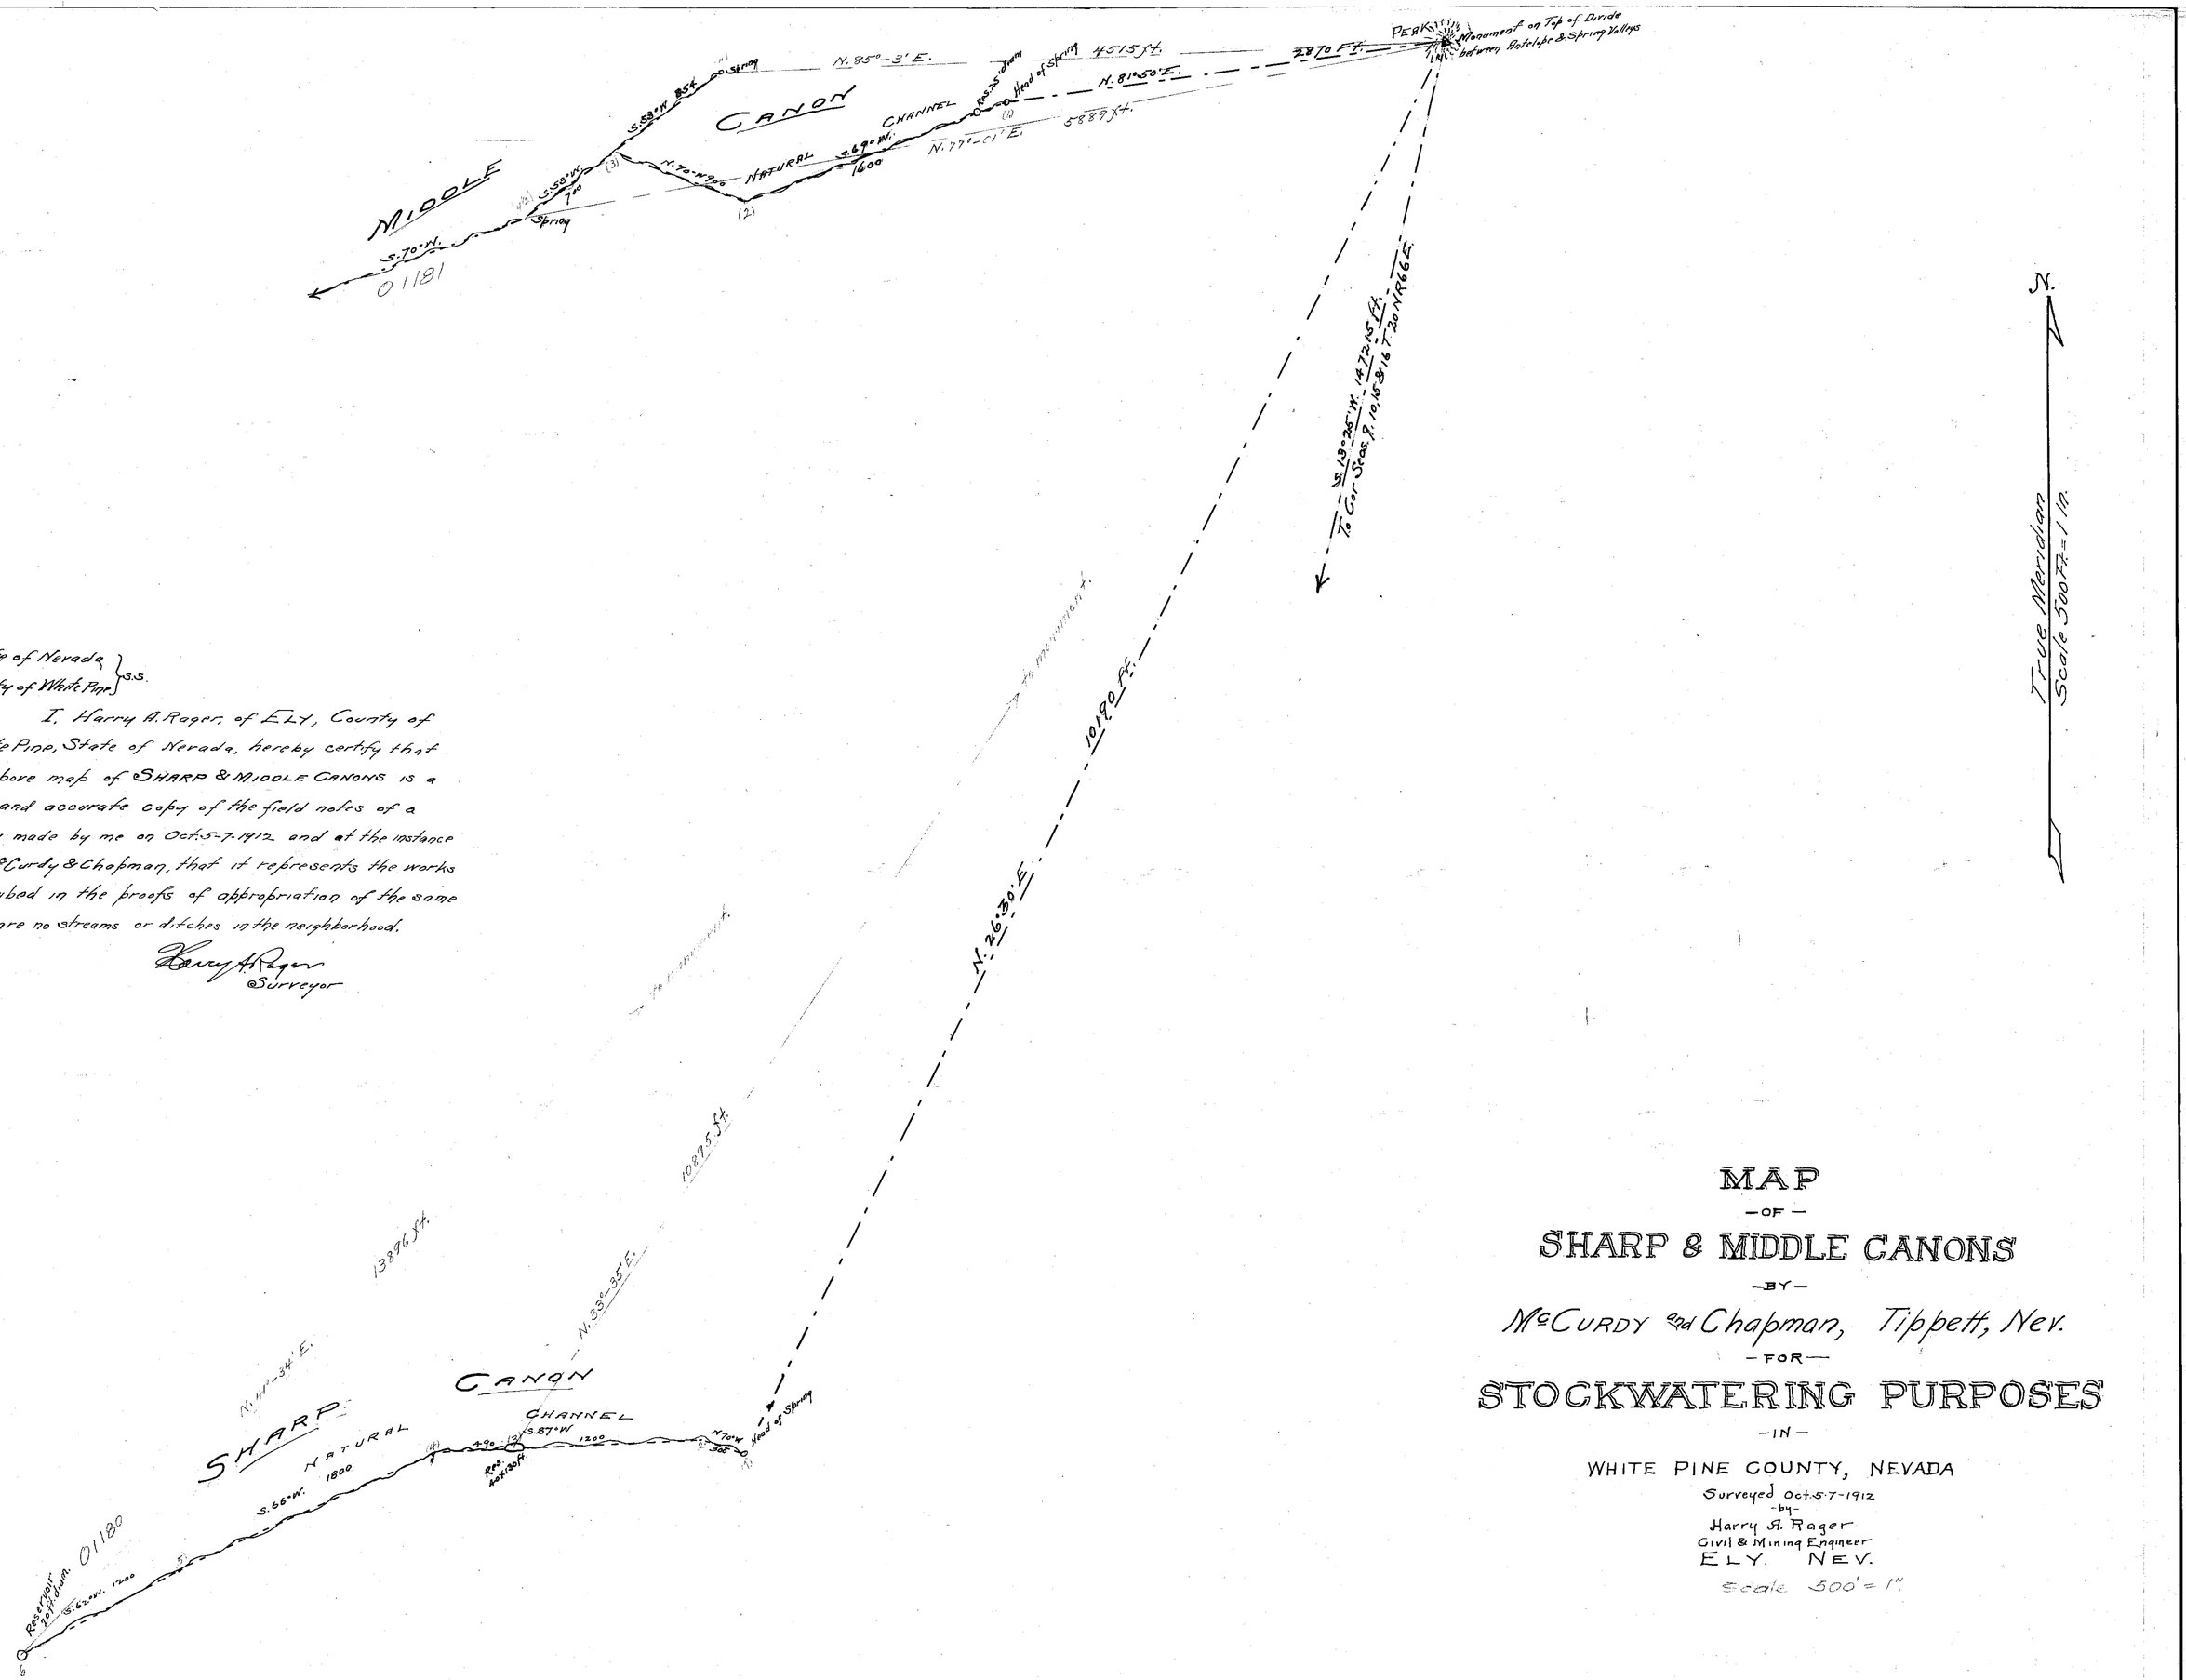

State of Nevada }
County of White Pine } S.S.

I, Harry A. Roger, of ELY, County of White Pine, State of Nevada, hereby certify that the above map of SHARP & MIDDLE CANONS is a true and accurate copy of the field notes of a survey made by me on Oct. 5-7-1912 and at the instance of McCurdy & Chapman, that it represents the works described in the proofs of appropriation of the same. There are no streams or ditches in the neighborhood.

Harry A. Roger
Surveyor

MAP
— OF —
SHARP & MIDDLE CANONS
— BY —
McCURDY and Chapman, Tippett, Nev.
— FOR —
STOCKWATERING PURPOSES
— IN —
WHITE PINE COUNTY, NEVADA

Surveyed Oct. 5-7-1912
— by —
Harry A. Roger
Civil & Mining Engineer
ELY. NEV.

Scale 500' = 1"

FILED
DEC 19 1912
STATE ENGINEER'S OFFICE

01180-01181