Section	Sub-division	Township	Range	Cultivated Acreage	Description of Culture	Date of first Culture

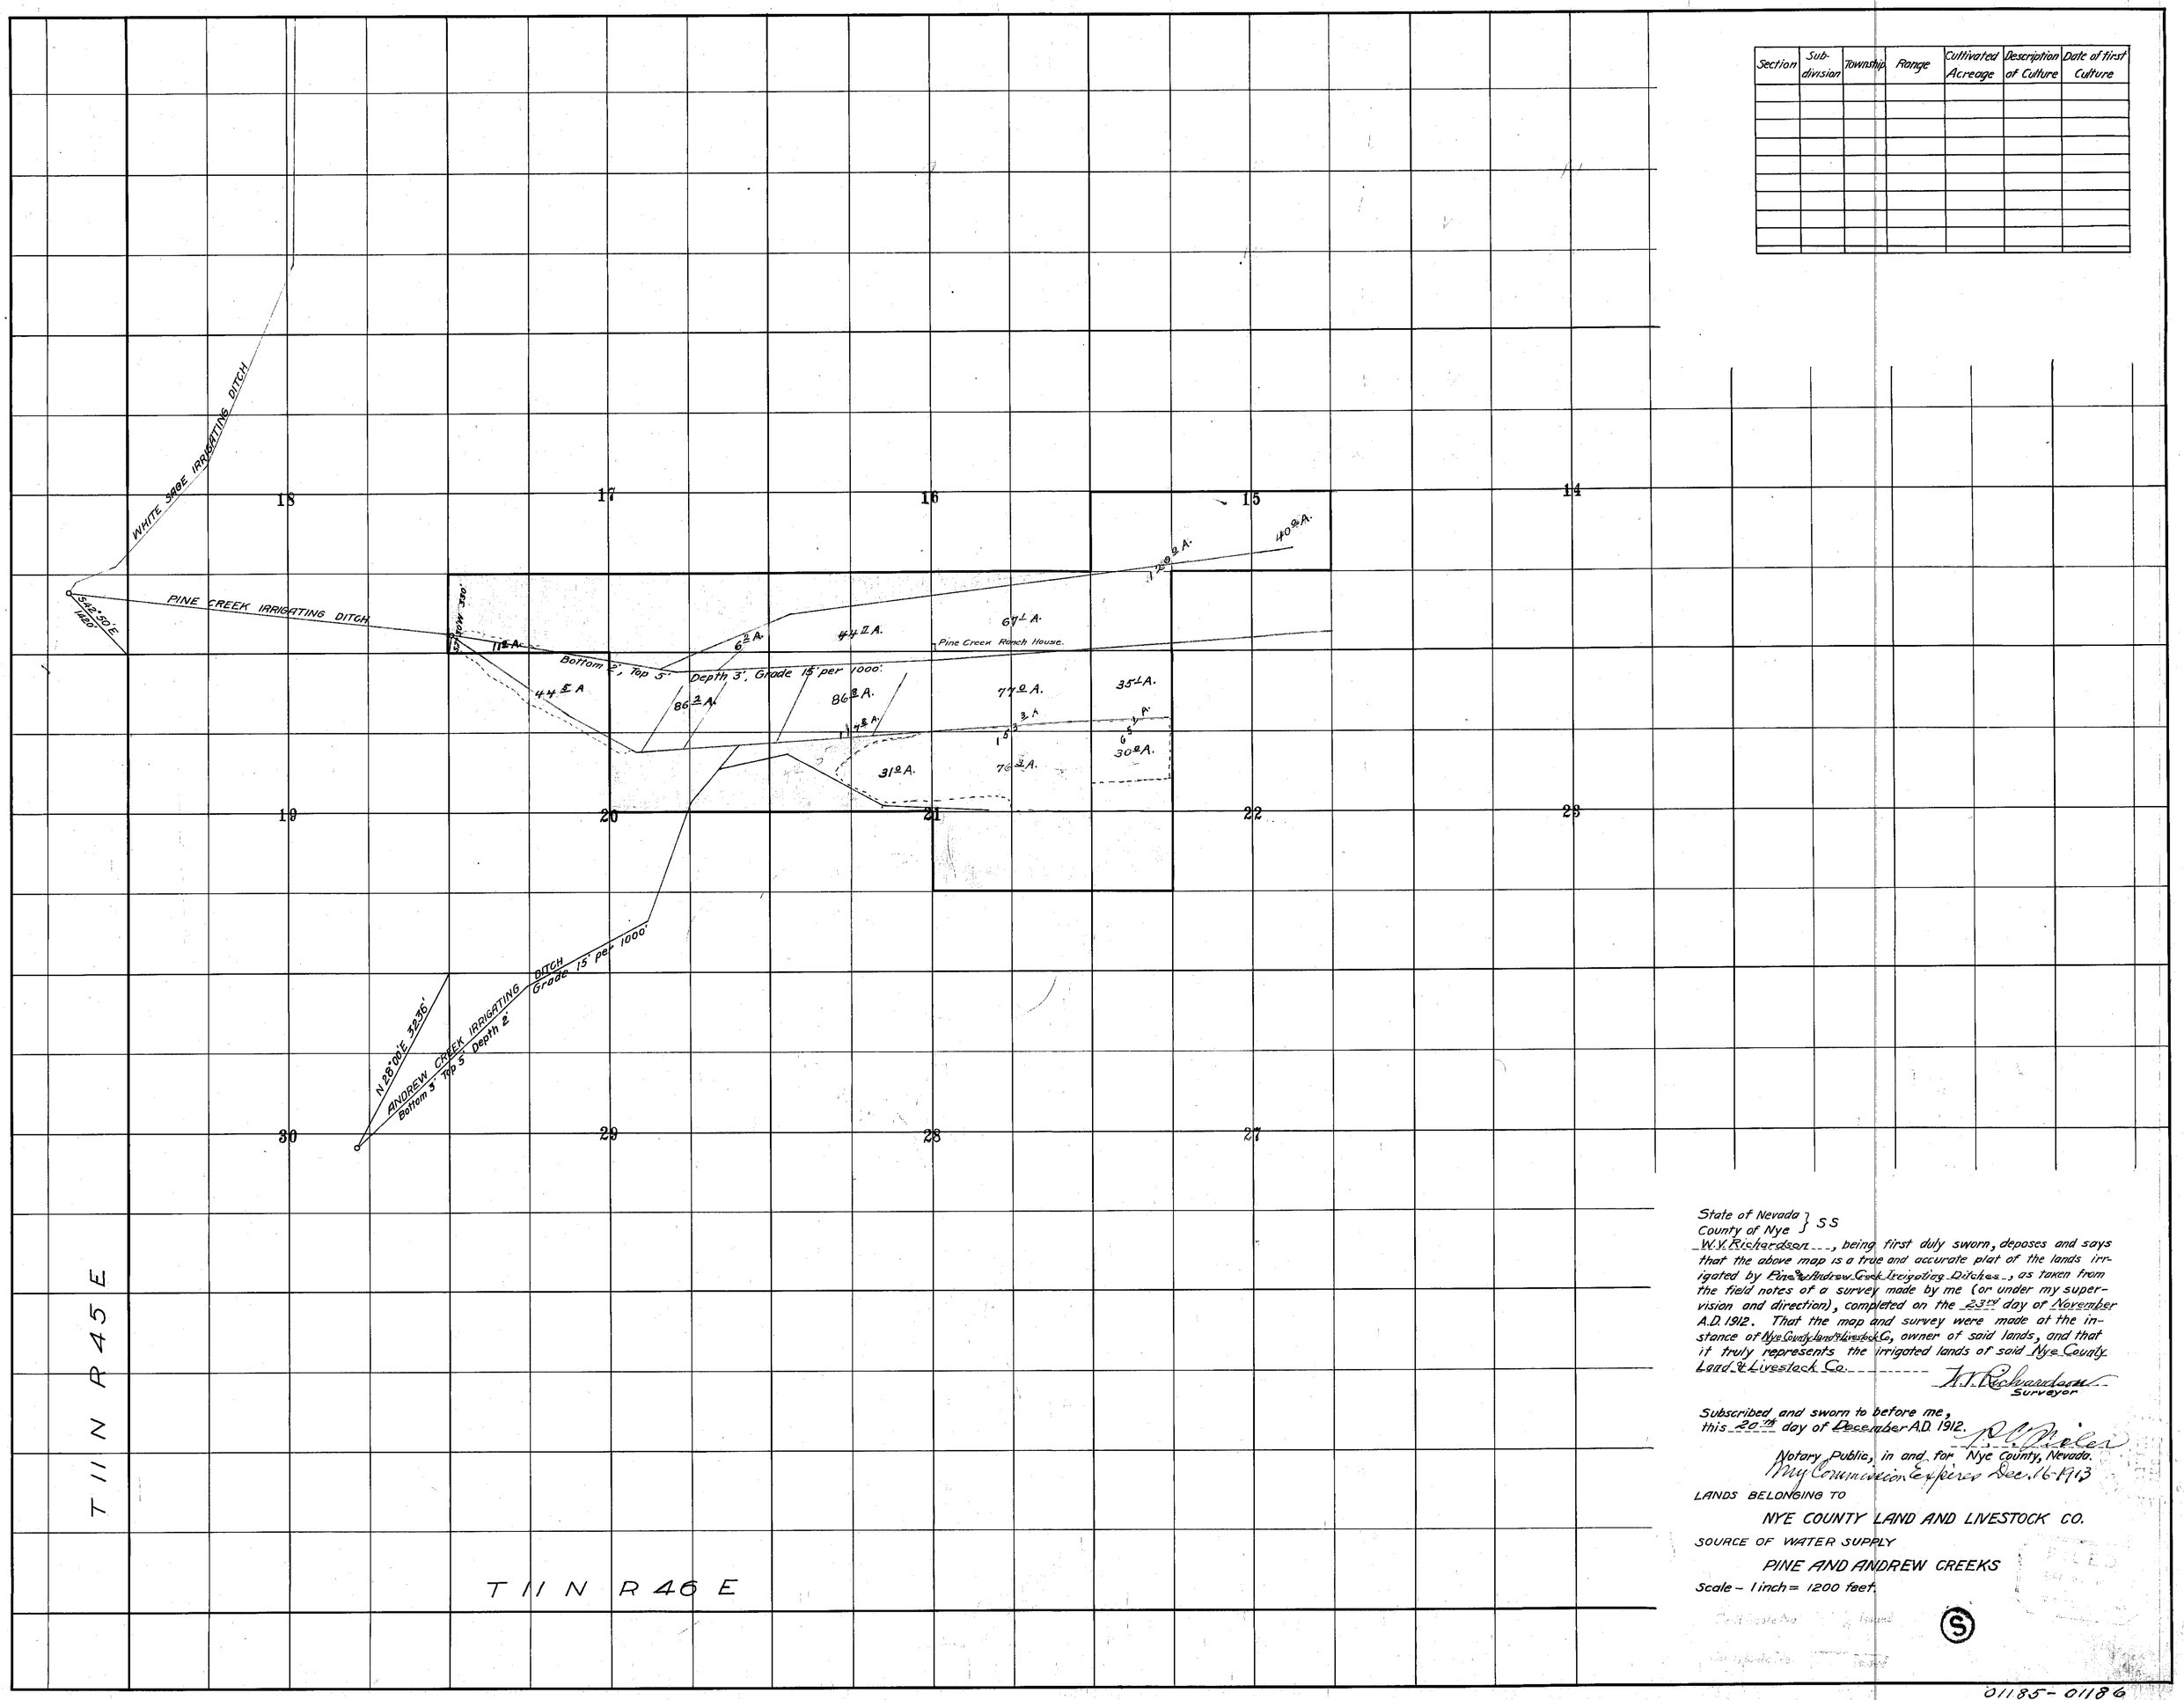

State of Nevada } SS
County of Nye }

W. V. Richardson, being first duly sworn, deposes and says that the above map is a true and accurate plat of the lands irrigated by Pine & Andrew Creek Irrigating Ditches, as taken from the field notes of a survey made by me (or under my supervision and direction), completed on the 23rd day of November A.D. 1912. That the map and survey were made at the instance of Nye County Land & Livestock Co, owner of said lands, and that it truly represents the irrigated lands of said Nye County Land & Livestock Co.

W. V. Richardson
Surveyor

Subscribed and sworn to before me, this 20th day of December A.D. 1912.

R. L. Miles
Notary Public, in and for Nye County, Nevada.
My Commission Expires Dec. 16-1913

LANDS BELONGING TO

NYE COUNTY LAND AND LIVESTOCK CO.

SOURCE OF WATER SUPPLY

PINE AND ANDREW CREEKS

Scale – 1 inch = 1200 feet.

01185-01186