Section	Sub division	Township	Range	Cultivated acreage	Descriptional culture	Date of first culture

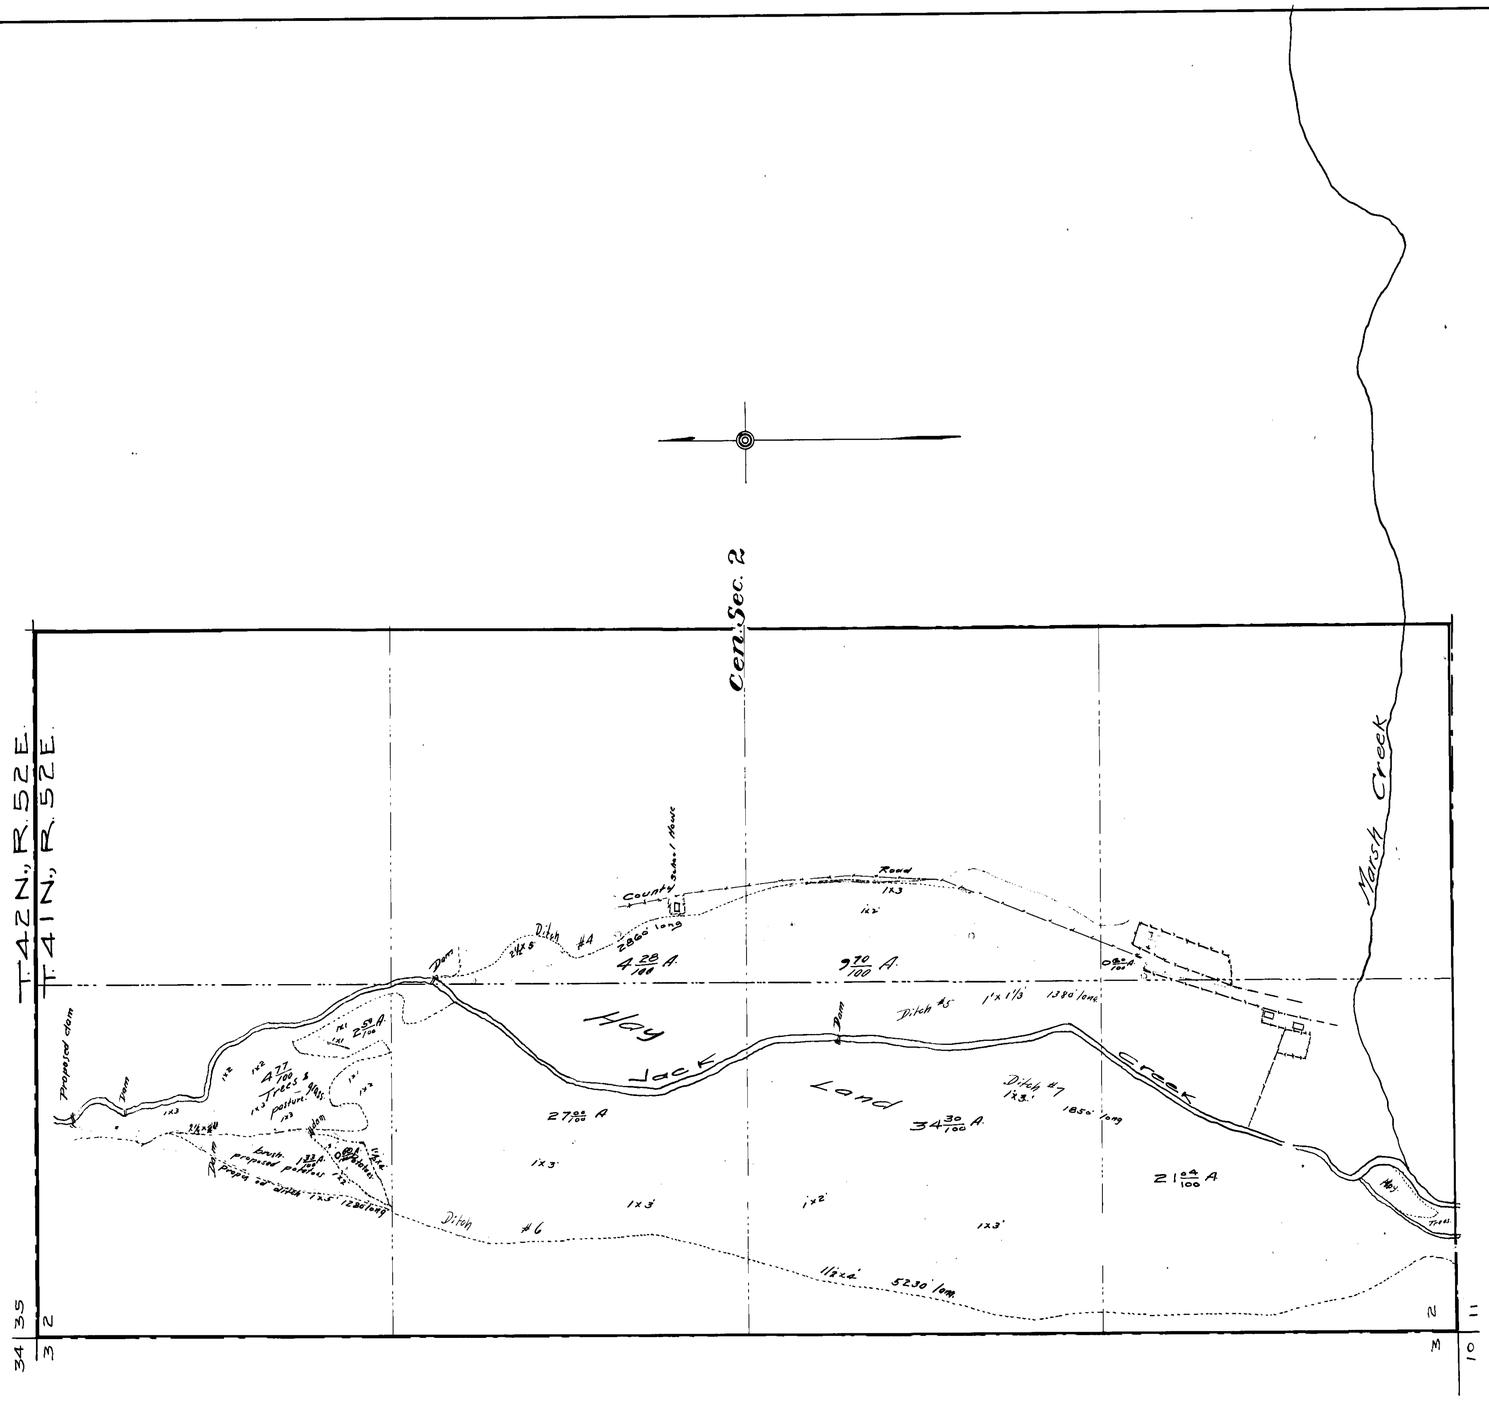

State of Nevada }
County of Humboldt } ss.

Horace H. Sheldon, being first duly sworn, deposes and says that the above map is a true and accurate plat of the lands irrigated by the W.T. Jenkins Company, as taken from the field notes of a survey made by me, completed on the 7th day of October, 1912.

That the map and survey were made at the instance of the W.T. Jenkins Company.

Horace H. Sheldon
County Surveyor.

Subscribed and sworn to before me, this 4th day of December, 1912

C. D. Mackay
Notary Public in and for Humboldt County, Nevada.

PLAT
OF
W.T. JENKINS RANCH
JACK CREEK
ELKO COUNTY, NEVADA
NOV. 1912, SCALE 1" = 300'

01187