Section	Sub division	Township	Range	Cultivated acreage	Description of culture	Date of last culture

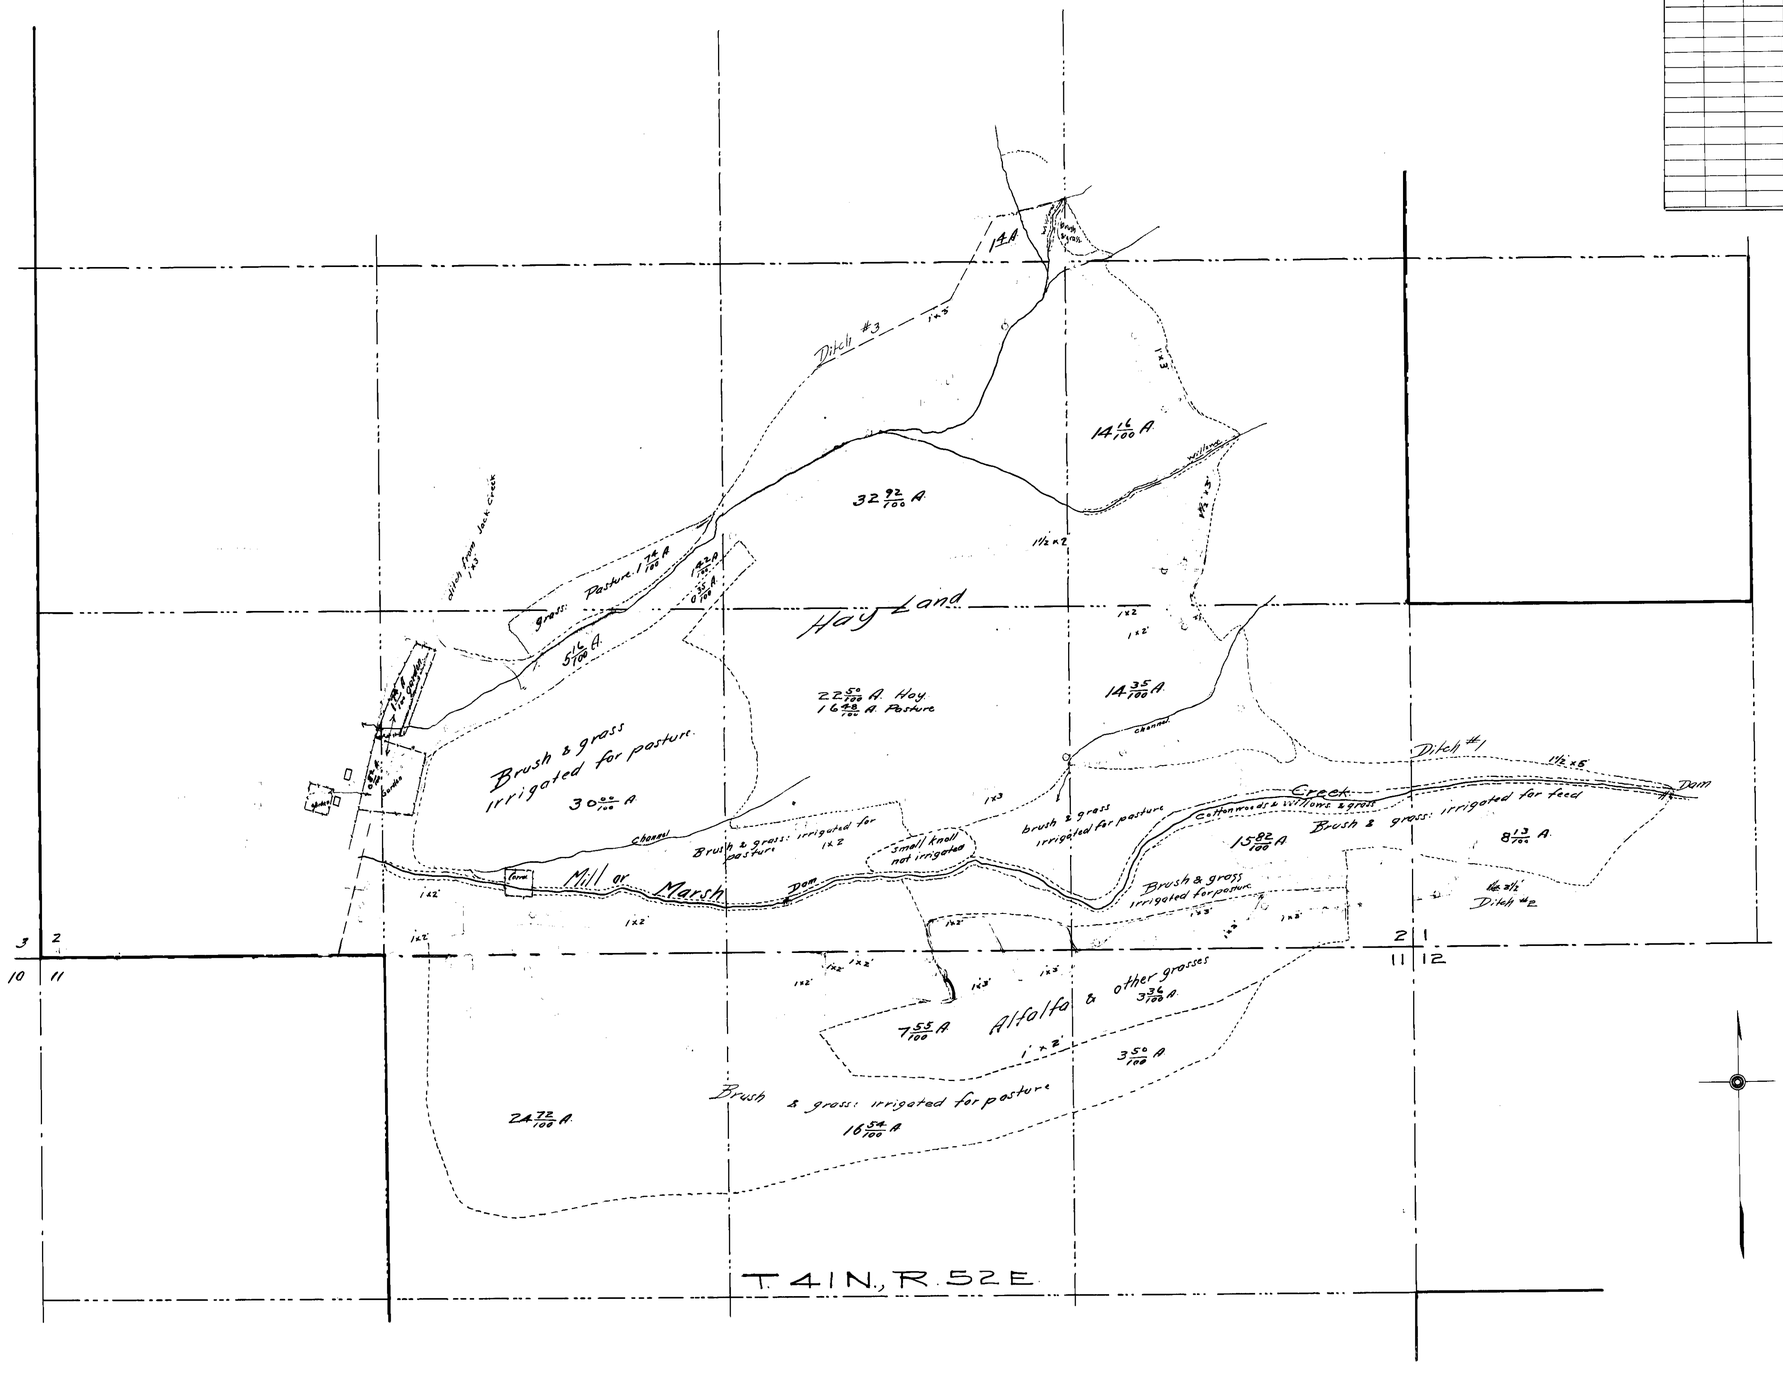

State of Nevada }
County of Humboldt } ss.

Horace H. Sheldon, being first duly sworn, deposes and says that the above map is a true and accurate plat of the lands irrigated by the W. T. Jenkins Company, as taken from the fieldnotes of a survey made by me, completed on the 8th day of October, 1912.

That the map and survey were made at the instance of the W. T. Jenkins Company.

Horace H. Sheldon
County Surveyor

Subscribed and sworn to before me, this 4th day of December, 1912

O. D. Markham
Notary Public in and for Humboldt County, Nevada.

PLAT
OF
W. T. JENKINS RANCH
MARSH CREEK
ELKO COUNTY, NEVADA.
NOV. 1912, SCALE 1" = 300'

01188