Section	Sub-division	Township	Range	Cultivated acreage	Description of culture	Date of first culture

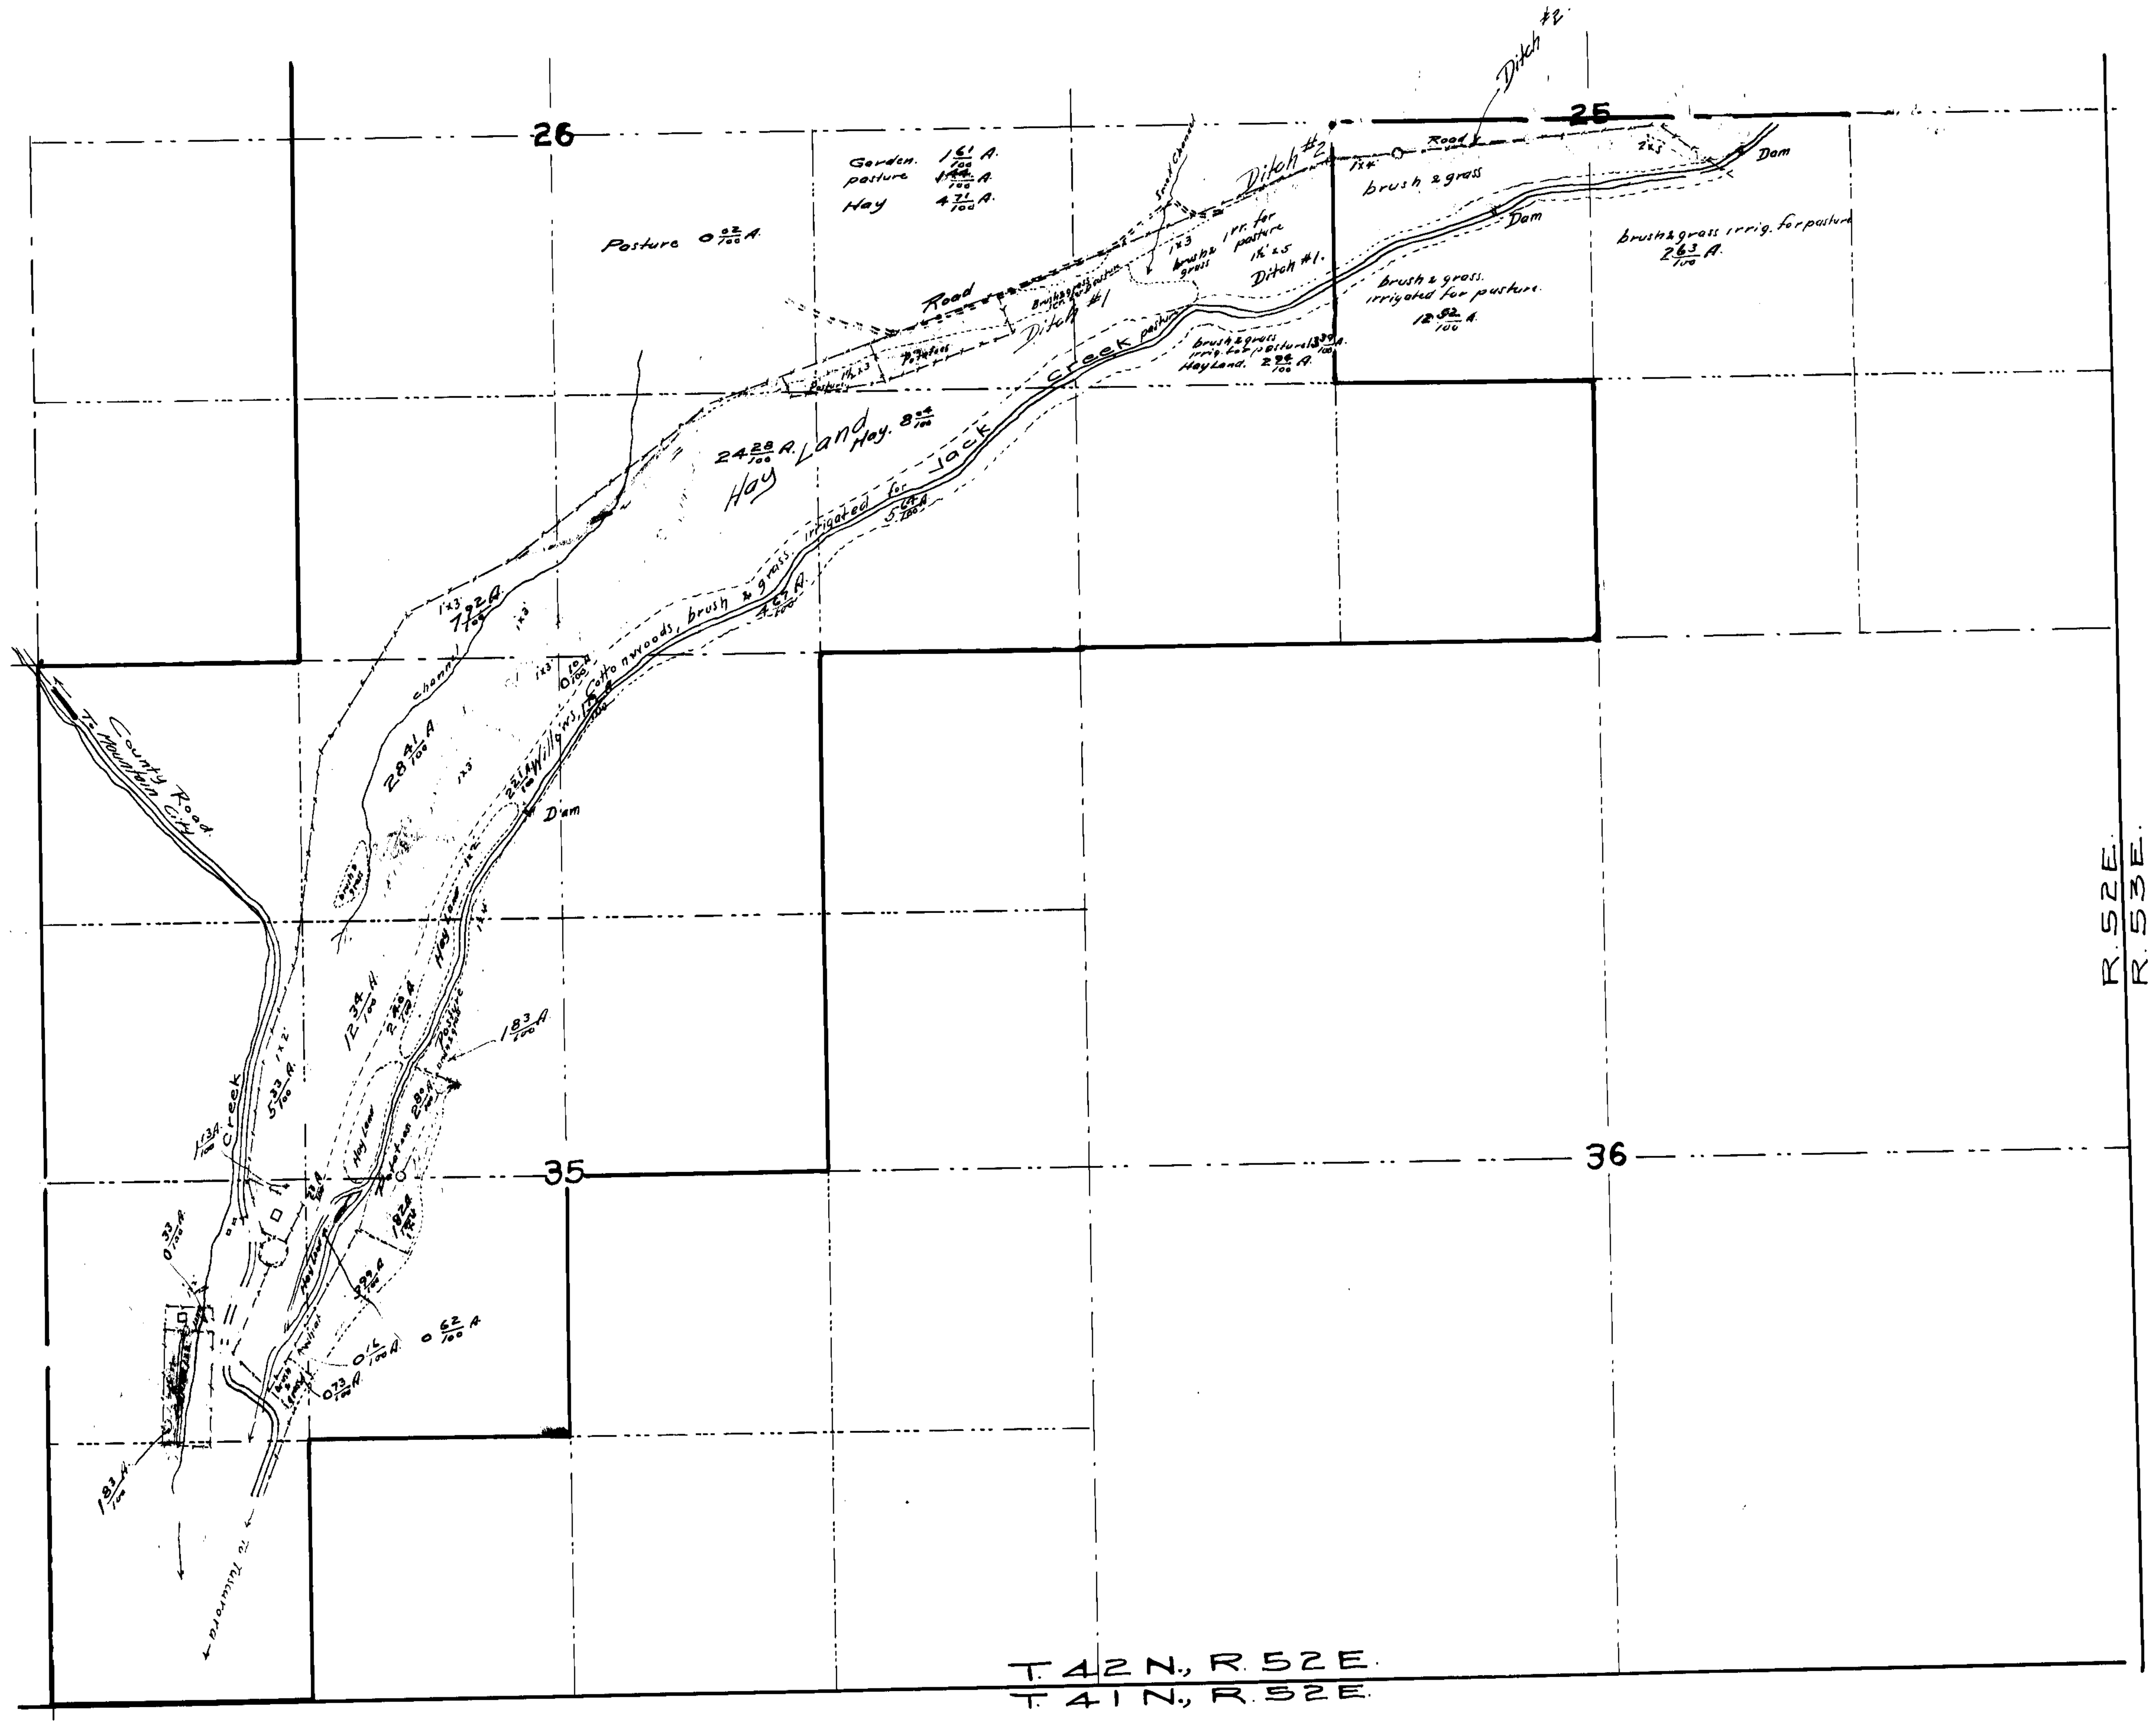

State of Nevada }
County of Humboldt } ss.

Horace H. Sheldon, being first duly sworn, deposes and says that the above map is a true and accurate plat of the lands irrigated by R.M. & Mrs. M.J. Woodward, as taken from the field notes of a survey made by me completed on the 11th day of October, 1912.

That the map and survey were made at the instance of R.M. Woodward & Mrs. M.J. Woodward owners of said lands, and that it truly represents the irrigated lands of said R.M. & Mrs. M.J. Woodward. Horace H. Sheldon County Surveyor, Humboldt Co.

Subscribed and sworn to before me, this 4th day of December, 1912.

O.D. Mackay
Notary Public, in and for Humboldt Co. Nevada.

In 2 sheets? Sheet No 1

1

PLAT
OF
R. M. & MRS. M. J. WOODWARD
JACK CREEK
ELKO COUNTY, NEVADA.
NOV. 1912, SCALE 1" = 600.

01190