Section	Sub division	Town	Range	Cultivated acreage	Description of Cultivation	Date of first culture

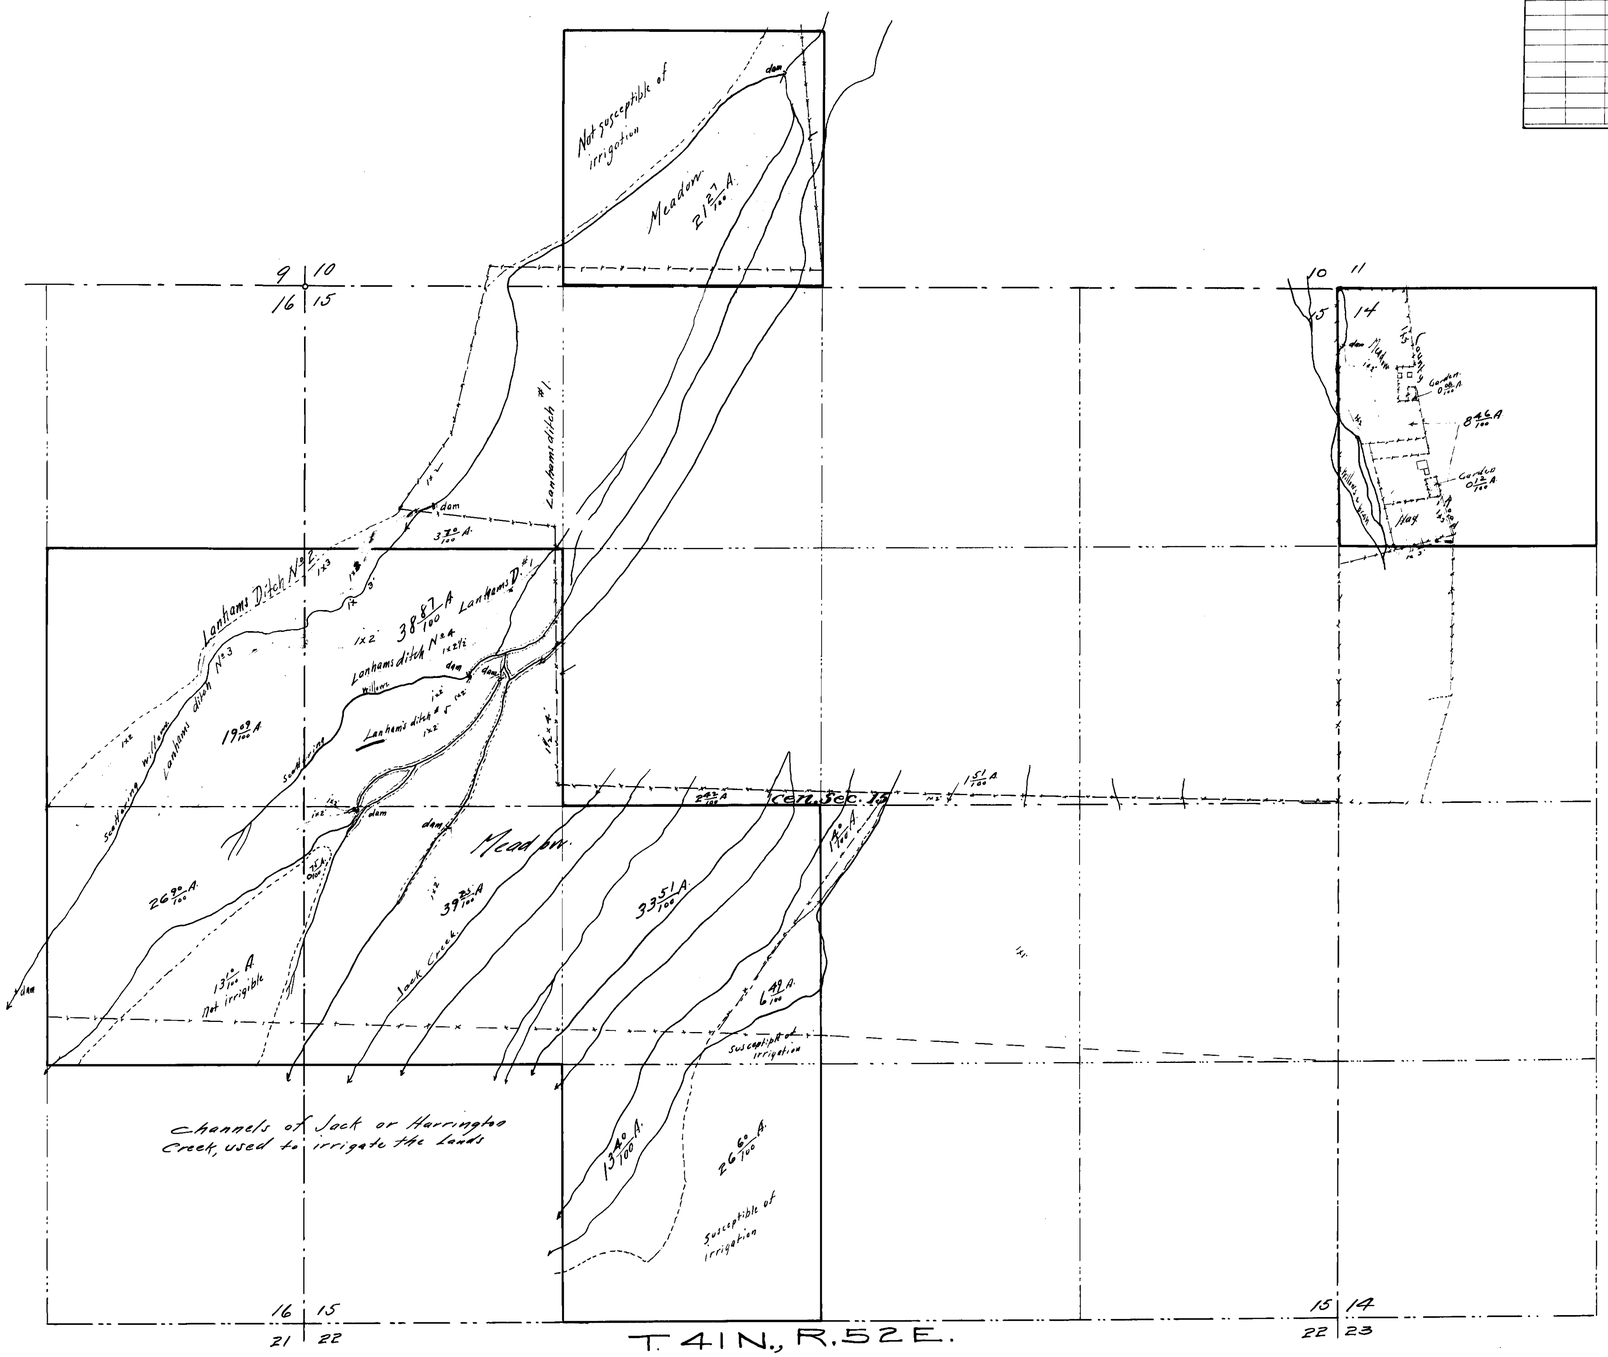

State of Nevada
County of Humboldt } ss

Horace H. Sheldon, being first duly sworn deposes and says that the above map is a true and accurate plat of the lands irrigated by Balbino Achabal as taken from the field notes of a survey made by me completed on the 14th day of October 1912.

That the map and survey were made at the instance of Balbino Achabal owner of said lands and that it represents the irrigated lands of said Balbino Achabal

Horace H. Sheldon
County Surveyor
Humboldt Co.

Subscribed and sworn to before me, this 4th day of December 1912.

C. D. Mackay

Notary Public in and for Humboldt County Nevada

PLAT
OF
BALBINO ACHABALS RANCH
ON
JACK CREEK
ELKO COUNTY NEVADA
NOV 1912 SCALE 1 = 400

01191