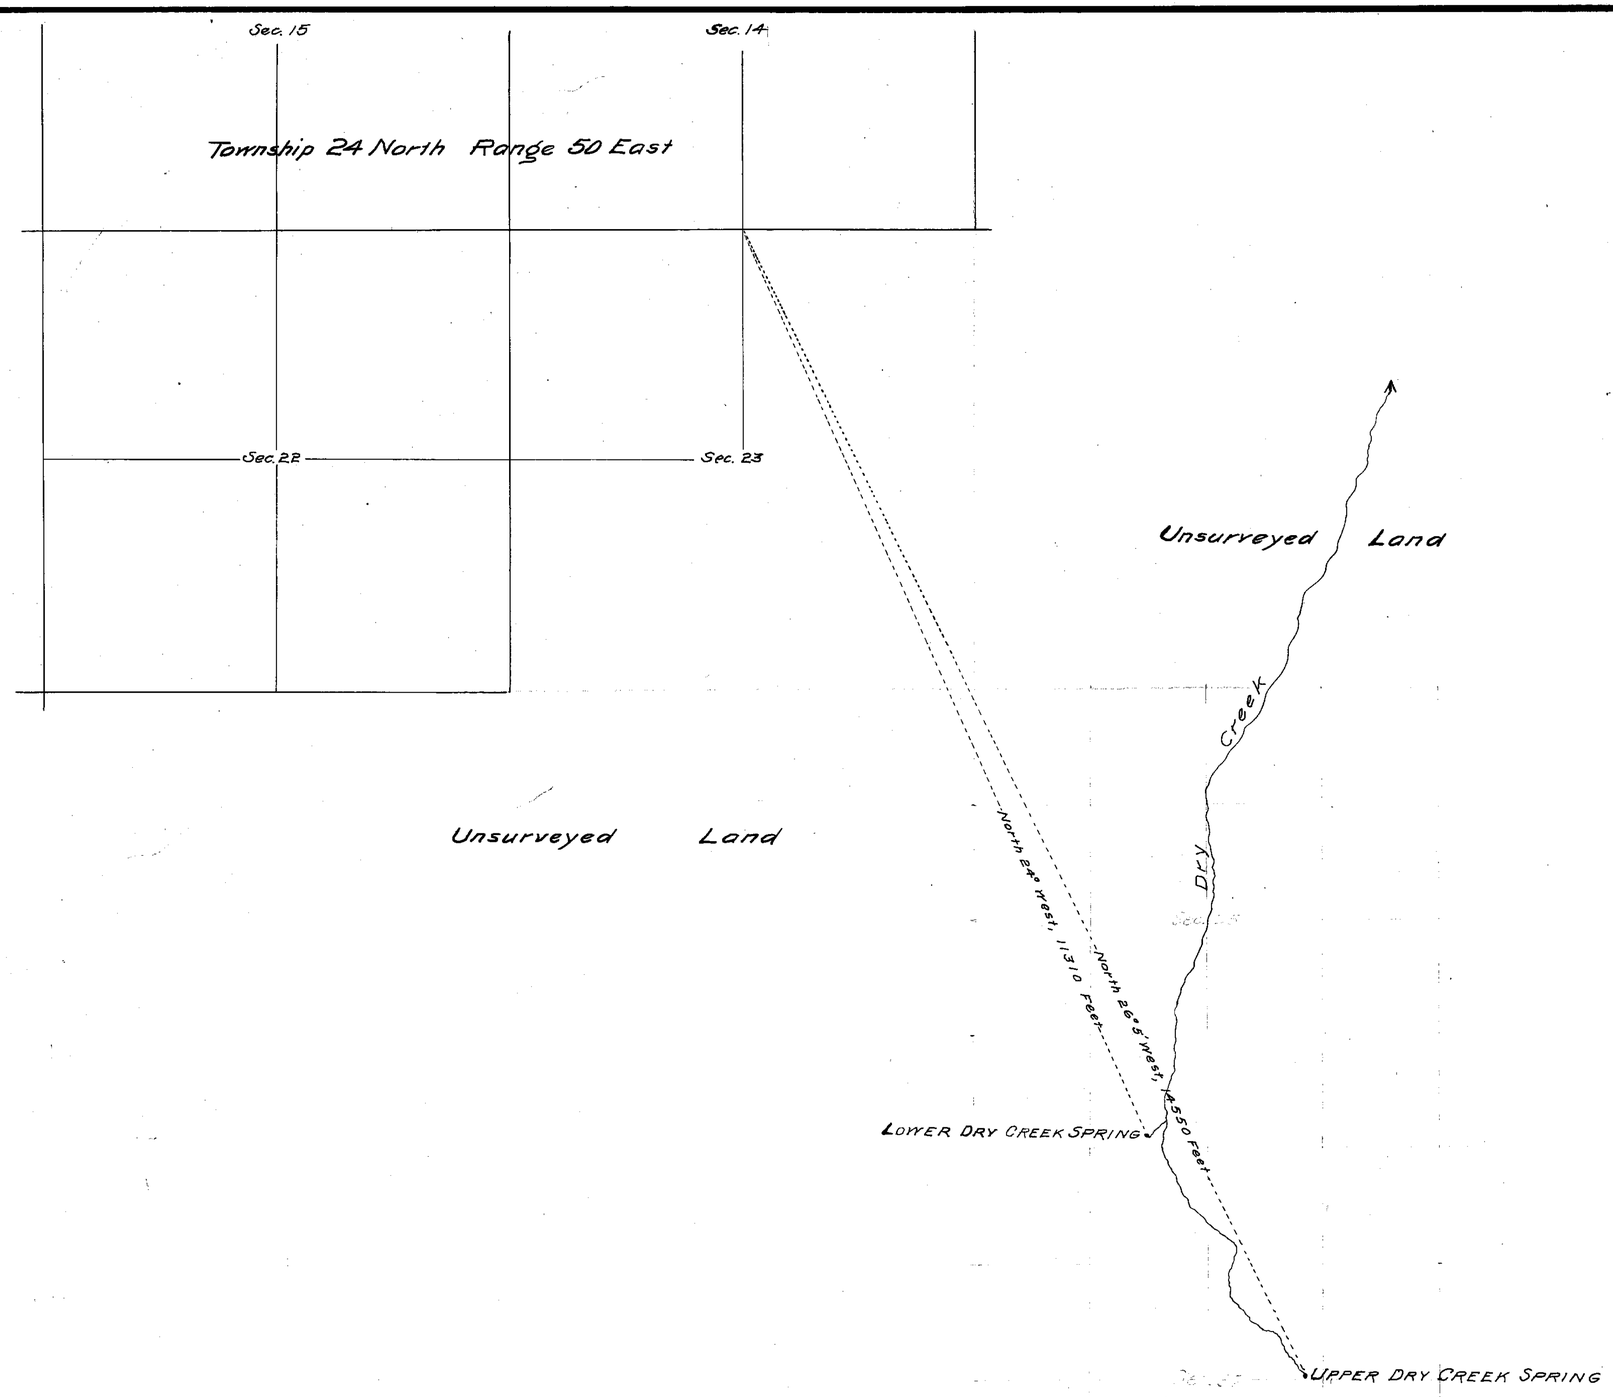

Scale: 1 inch = 1000 feet.

WATER FOR STOCK PURPOSES
PETE CARLETTI
FROM
THE DRY CREEK SPRINGS
Eureka County
NEVADA

STATE of NEVADA } ss.
County of Eureka }

I, Geo. S. Nickerson, of Eureka, Eureka County, State of Nevada, hereby certify that the above map is a true and accurate plat of the Dry Creek Springs as taken from the field notes of a survey made by me on Dec. 4 1912, and at the instance of PETE CARLETTI; that it represents the Location of the springs described in the accompanying Proof of Appropriation: that there are no other springs in the immediate vicinity.

Geo. S. Nickerson
Surveyor.

FILED
January 18, 1913
STATE ENGINEER'S OFFICE

PROOF OF APPROPRIATION No. 01199. 01200.

01200 , 01199 — Filed Under