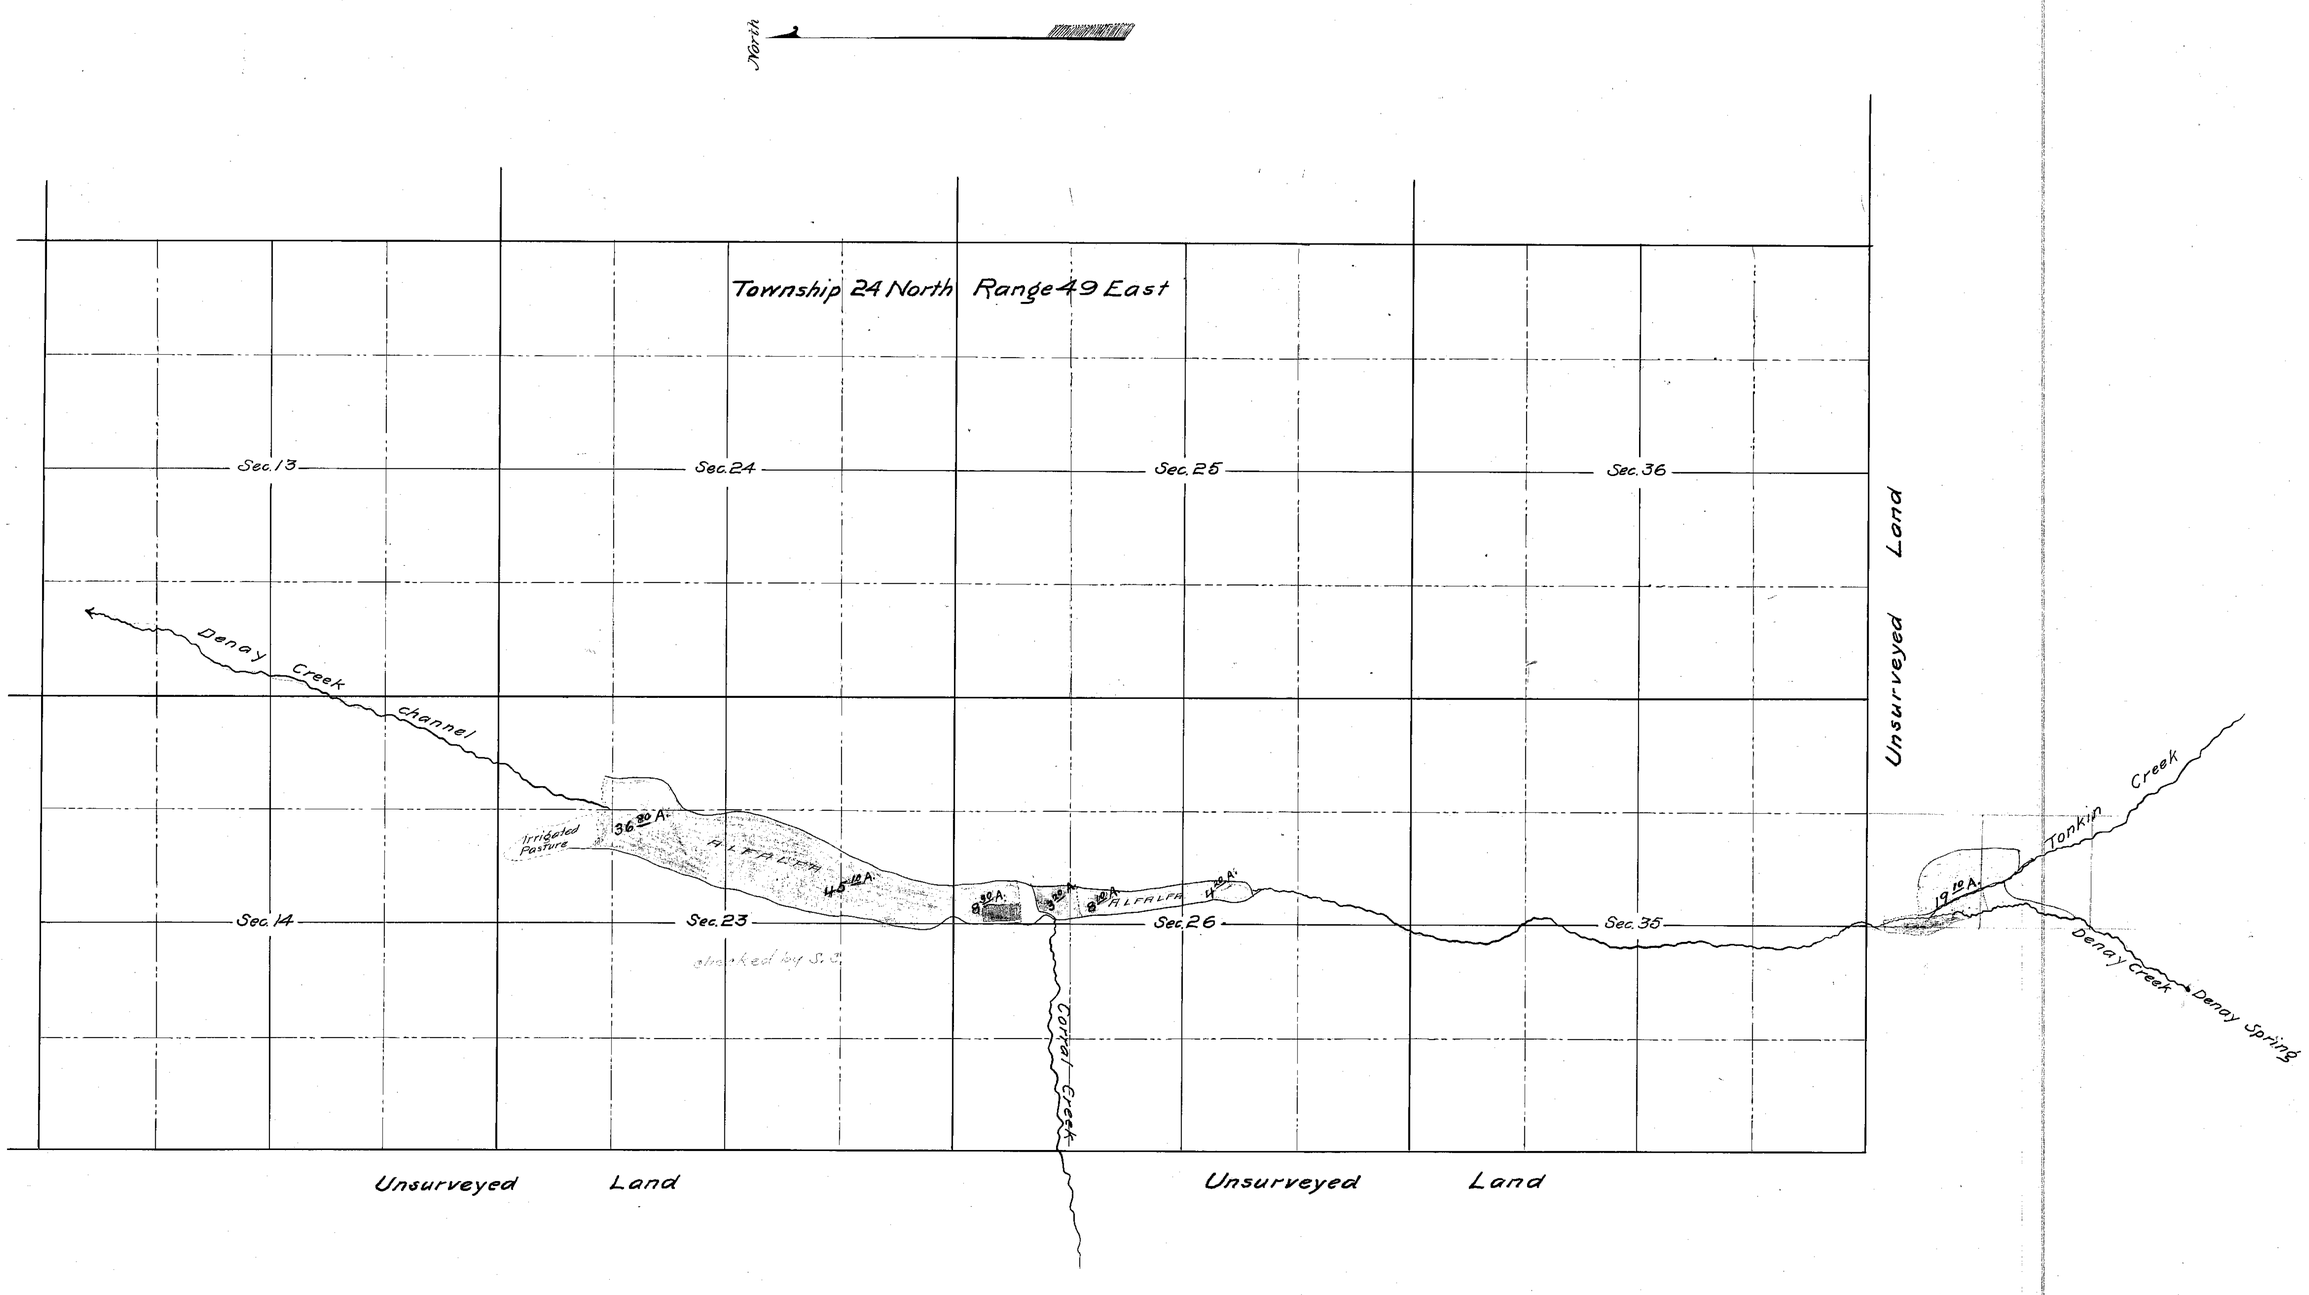

Scale: 1 inch = 1000 feet

Lands Irrigated By
ANTONIO DAMELE
AND
STEVE DAMELE
FROM
DENAY CREEK, TONKIN CREEK
and
CORRAL CREEK
Eureka County
NEVADA

STATE OF NEVADA } ss.
County of Eureka }

I, Geo. S. Nickerson of Eureka, County of Eureka, State of Nevada, hereby certify that the above map is a true and accurate plat of the lands irrigated by ANTONIO and STEVE DAMELE from Denay creek, Tonkin creek and Corral creek as taken from the field notes of a survey made by me on Dec. 8. 1912, and at the instance of Steve Damele; that it represents the works described in the accompanying Proof of Appropriation together with the location of all streams and ditches in the immediate vicinity

Geo. S. Nickerson
Surveyor

PROOF OF APPROPRIATION No. 01202.