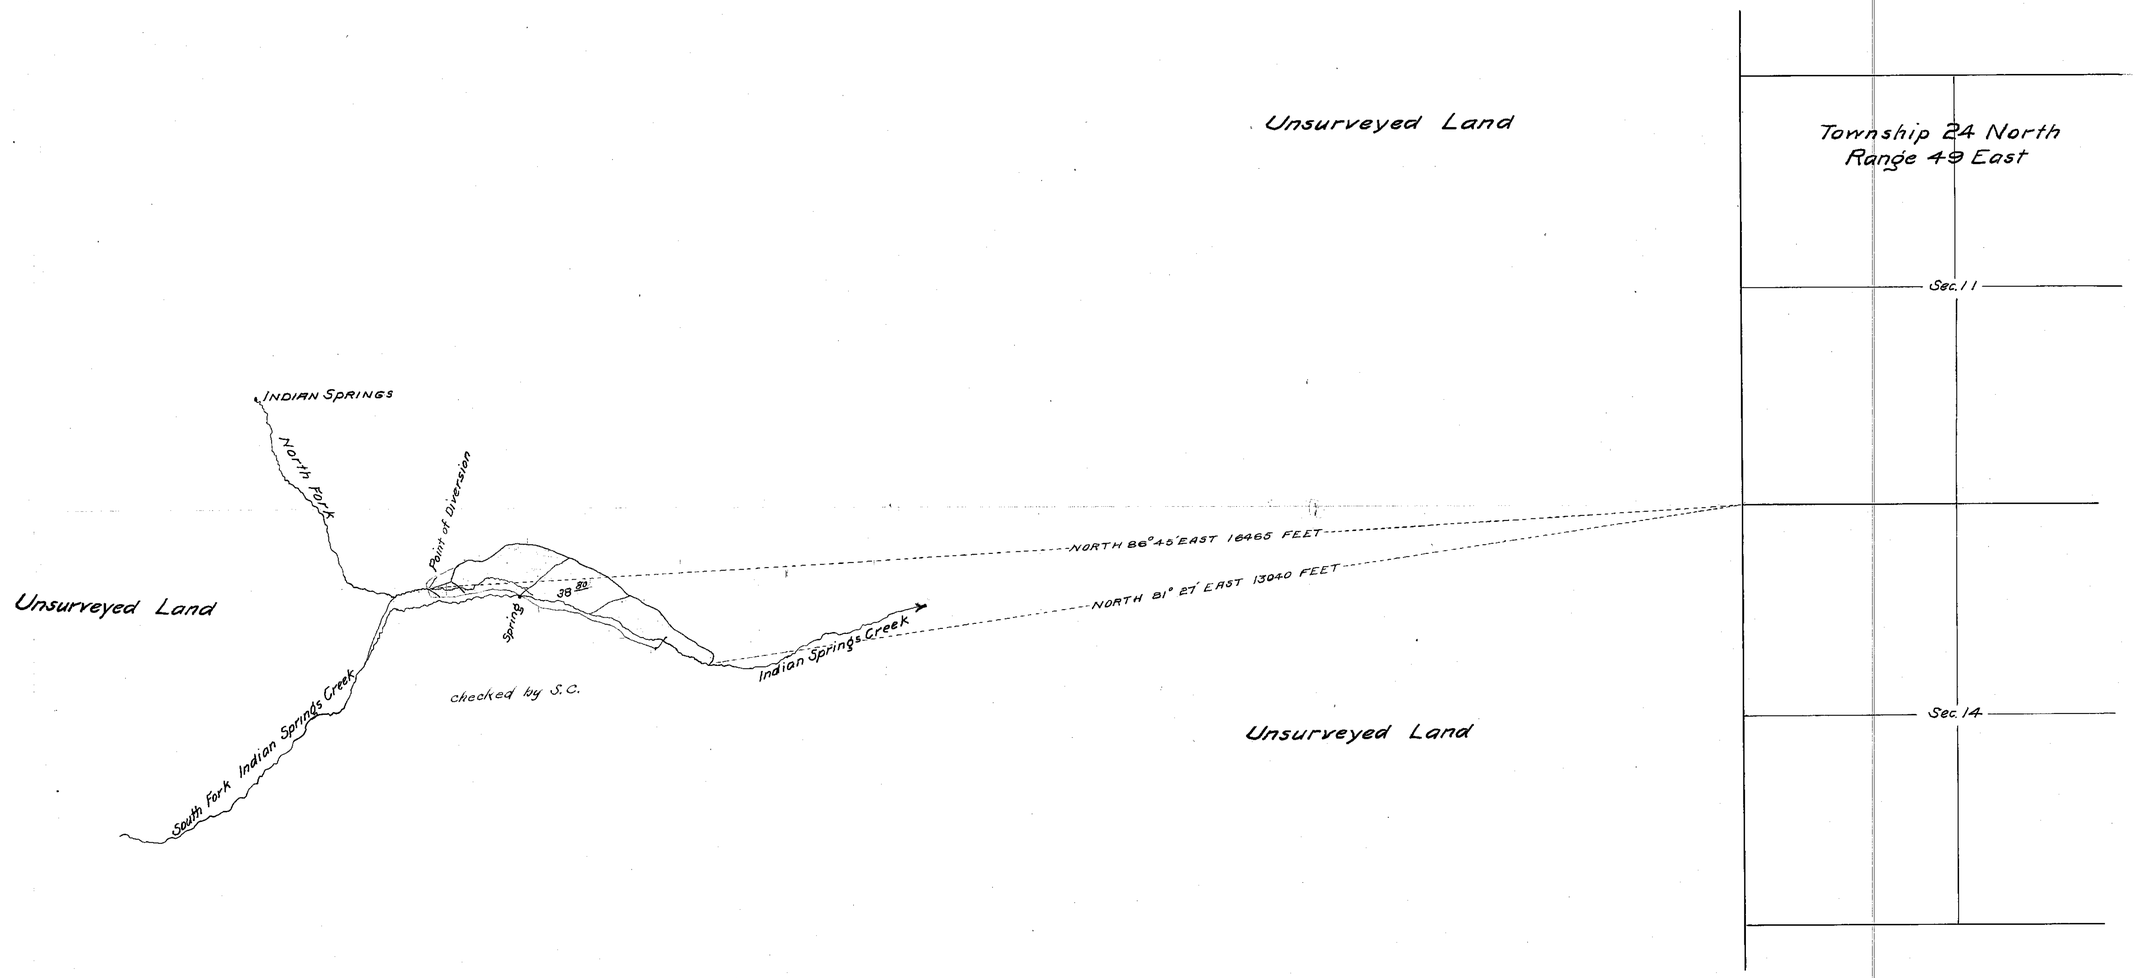

Scale: 1 inch = 1000 feet

Lands Irrigated By
ANTONIO DAMELE
AND
STEVE DAMELE
FROM
INDIAN SPRINGS CREEK
Eureka County
NEVADA

STATE OF NEVADA } ss.
County of Eureka }

I, Geo. S. Nickerson of Eureka, County of Eureka, State of Nevada hereby certify that the above map is a true and accurate plat of the lands irrigated by ANTONIO DAMELE and STEVE DAMELE from Indian Springs Creek, as taken from the field notes of a survey made by me on Dec. 6, 1912, and at the instance of said Steve Damele: that it represents the works described in the accompanying Proof of Appropriation, together with the location of all streams and ditches in the immediate vicinity.

Geo. S. Nickerson
Surveyor.

3

PROOF OF APPROPRIATION NO. 01203.