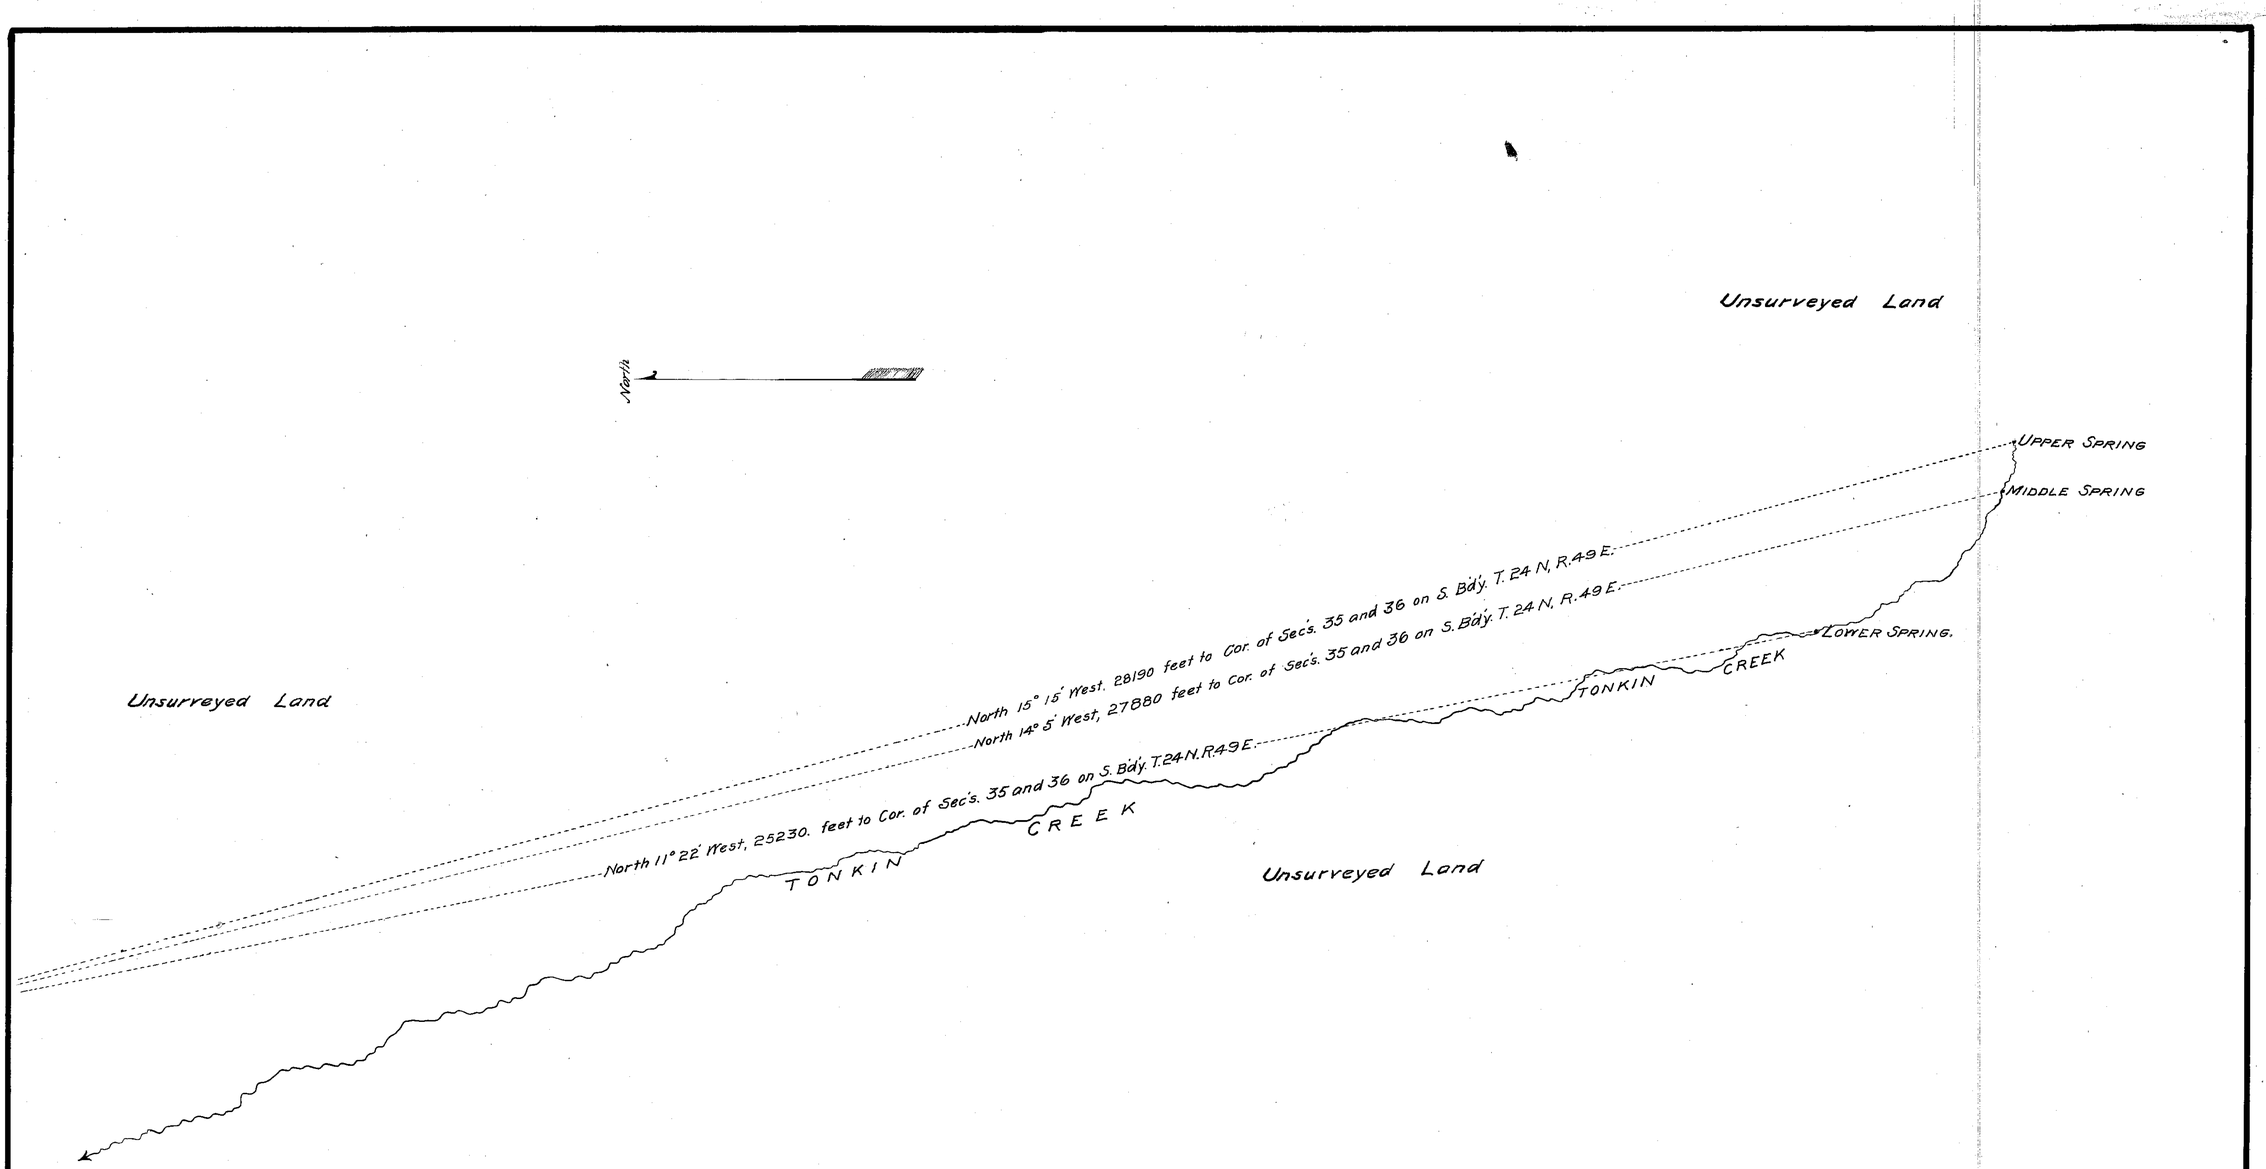

Scale: 1 inch = 1000 feet

STATE of NEVADA }
County of Eureka } ss.

I, Geo. S. Nickerson of Eureka, County of Eureka, State of Nevada, hereby certify, that that the above map is a true and accurate plot of the location of the Tonkin creek springs, claimed by ANTONIO DAMELE and STEVE DAMELE for stock watering purposes and irrigation, as taken from the field notes of a survey made by on Dec. 7, 1912, and at the instance of Steve Damele; that it represents the springs described in the accompanying Proof of Appropriation, together with the location of all springs and streams in the immediate vicinity.

Geo. S. Nickerson
Surveyor

ANTONIO DAMELE
and
STEVE DAMELE
Water for Stock Purposes
FROM
TONKIN CREEK SPRINGS
Eureka County
NEVADA

5

PROOF OF APPROPRIATION No. { 01204 / 01205 / 01206