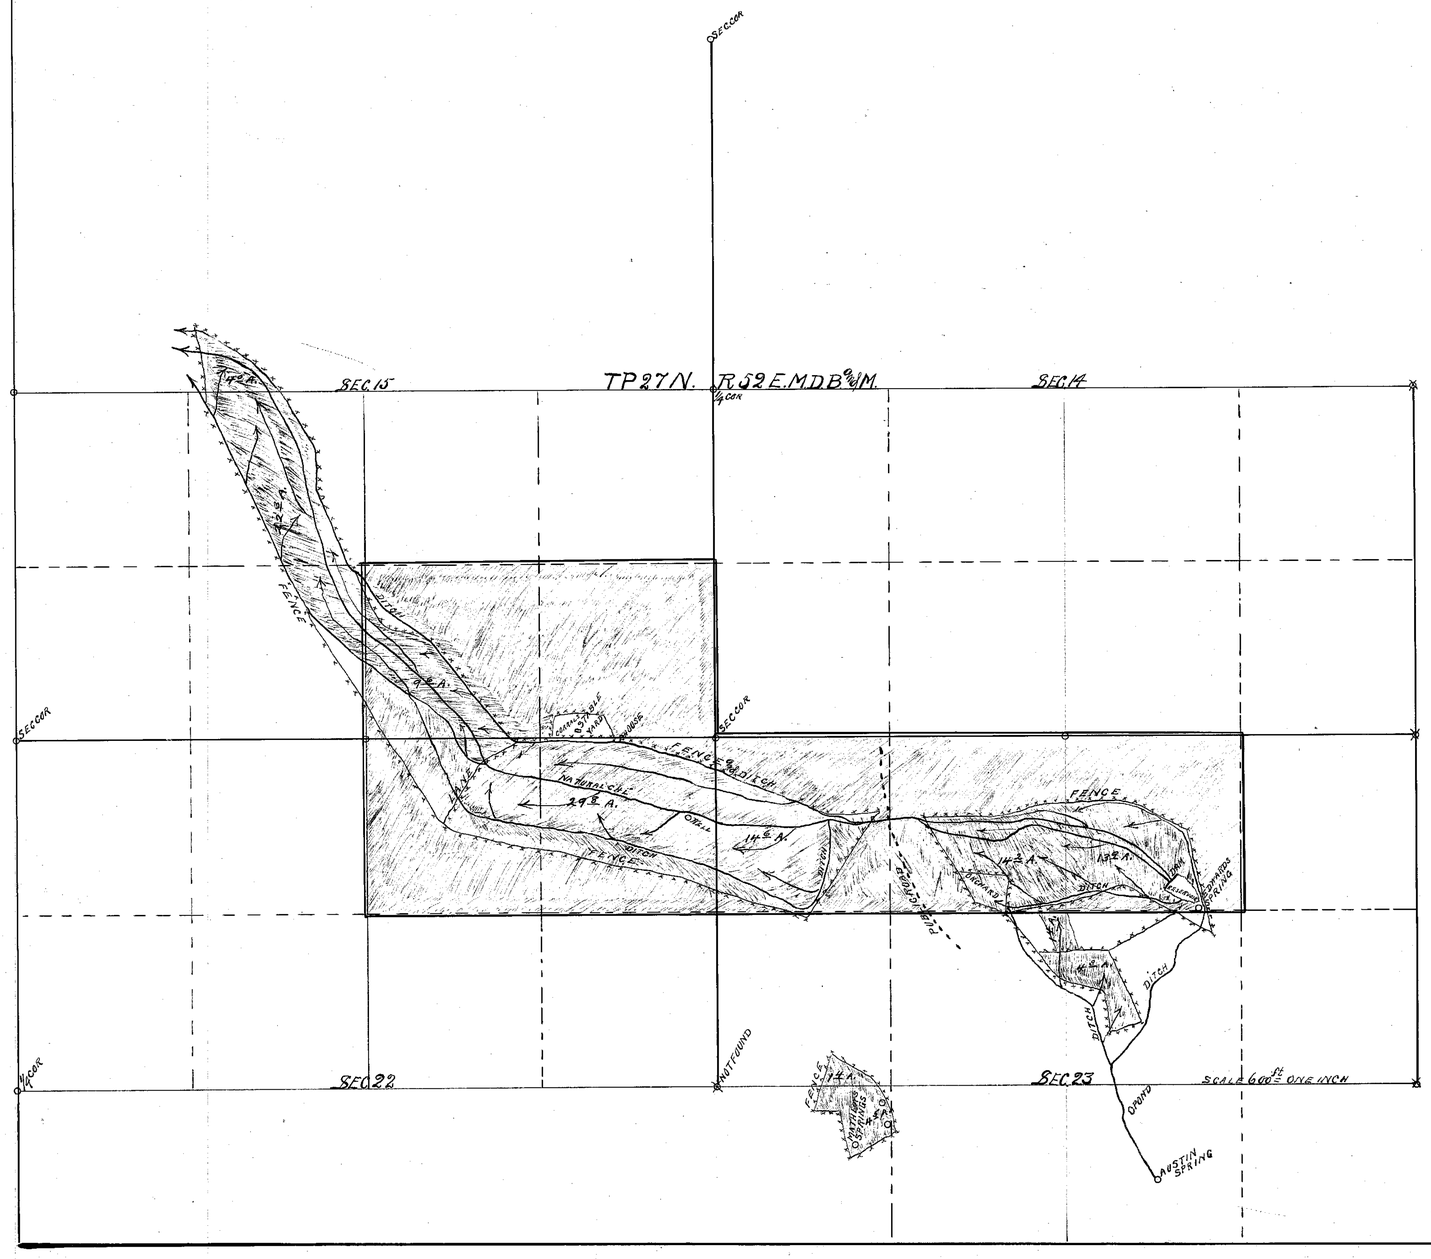

FILED
DEC 20 1912
STATE ENGINEER'S OFFICE

CULTURAL MAP OF THE LANDS & DITCHES BELONGING TO B.L. PLUMMER JR. EUREKA Co. NEV.

State of Nevada } S.S.
County of Elko

C.M. Hawes, being first duly sworn, deposes & says that the above MAP is a true & fairly accurate plat of the Land & ditches of B.L. PLUMMER JR., as taken from the field Notes of a survey made by me completed on the 13th day of Dec. 1912; that such survey was made at the instance of claimant; that the map represents the conditions as I found them within reasonable bounds

C.M. Hawes Surveyor

subscribed & sworn to before me this 17th day of Dec. 1912

Hayden Henderson
Notary Public in & for ELKO County Nevada

Note. Portions shaded Orange cultivated
" " " Brown not "
" Blue lines show Ditches mainly plow furrows

01211 - 01212.