Section	Sub-division	Township	Range	Cultivated Acreage	Description of Culture	Date of First Culture
25	SW¼SE¼	18 N.	66 E.	14.4	MEADOW	
"	SE¼SE¼	"	"	12.2	"	
36	NW¼NE¼	"	"	4.9	"	
36	NE¼NE¼	"	"	5.4	"	
30	NW¼SW¼	"	67 E	1.4	"	
"	SW¼SW¼	"	"	3.8	"	
			Total -	42.1		

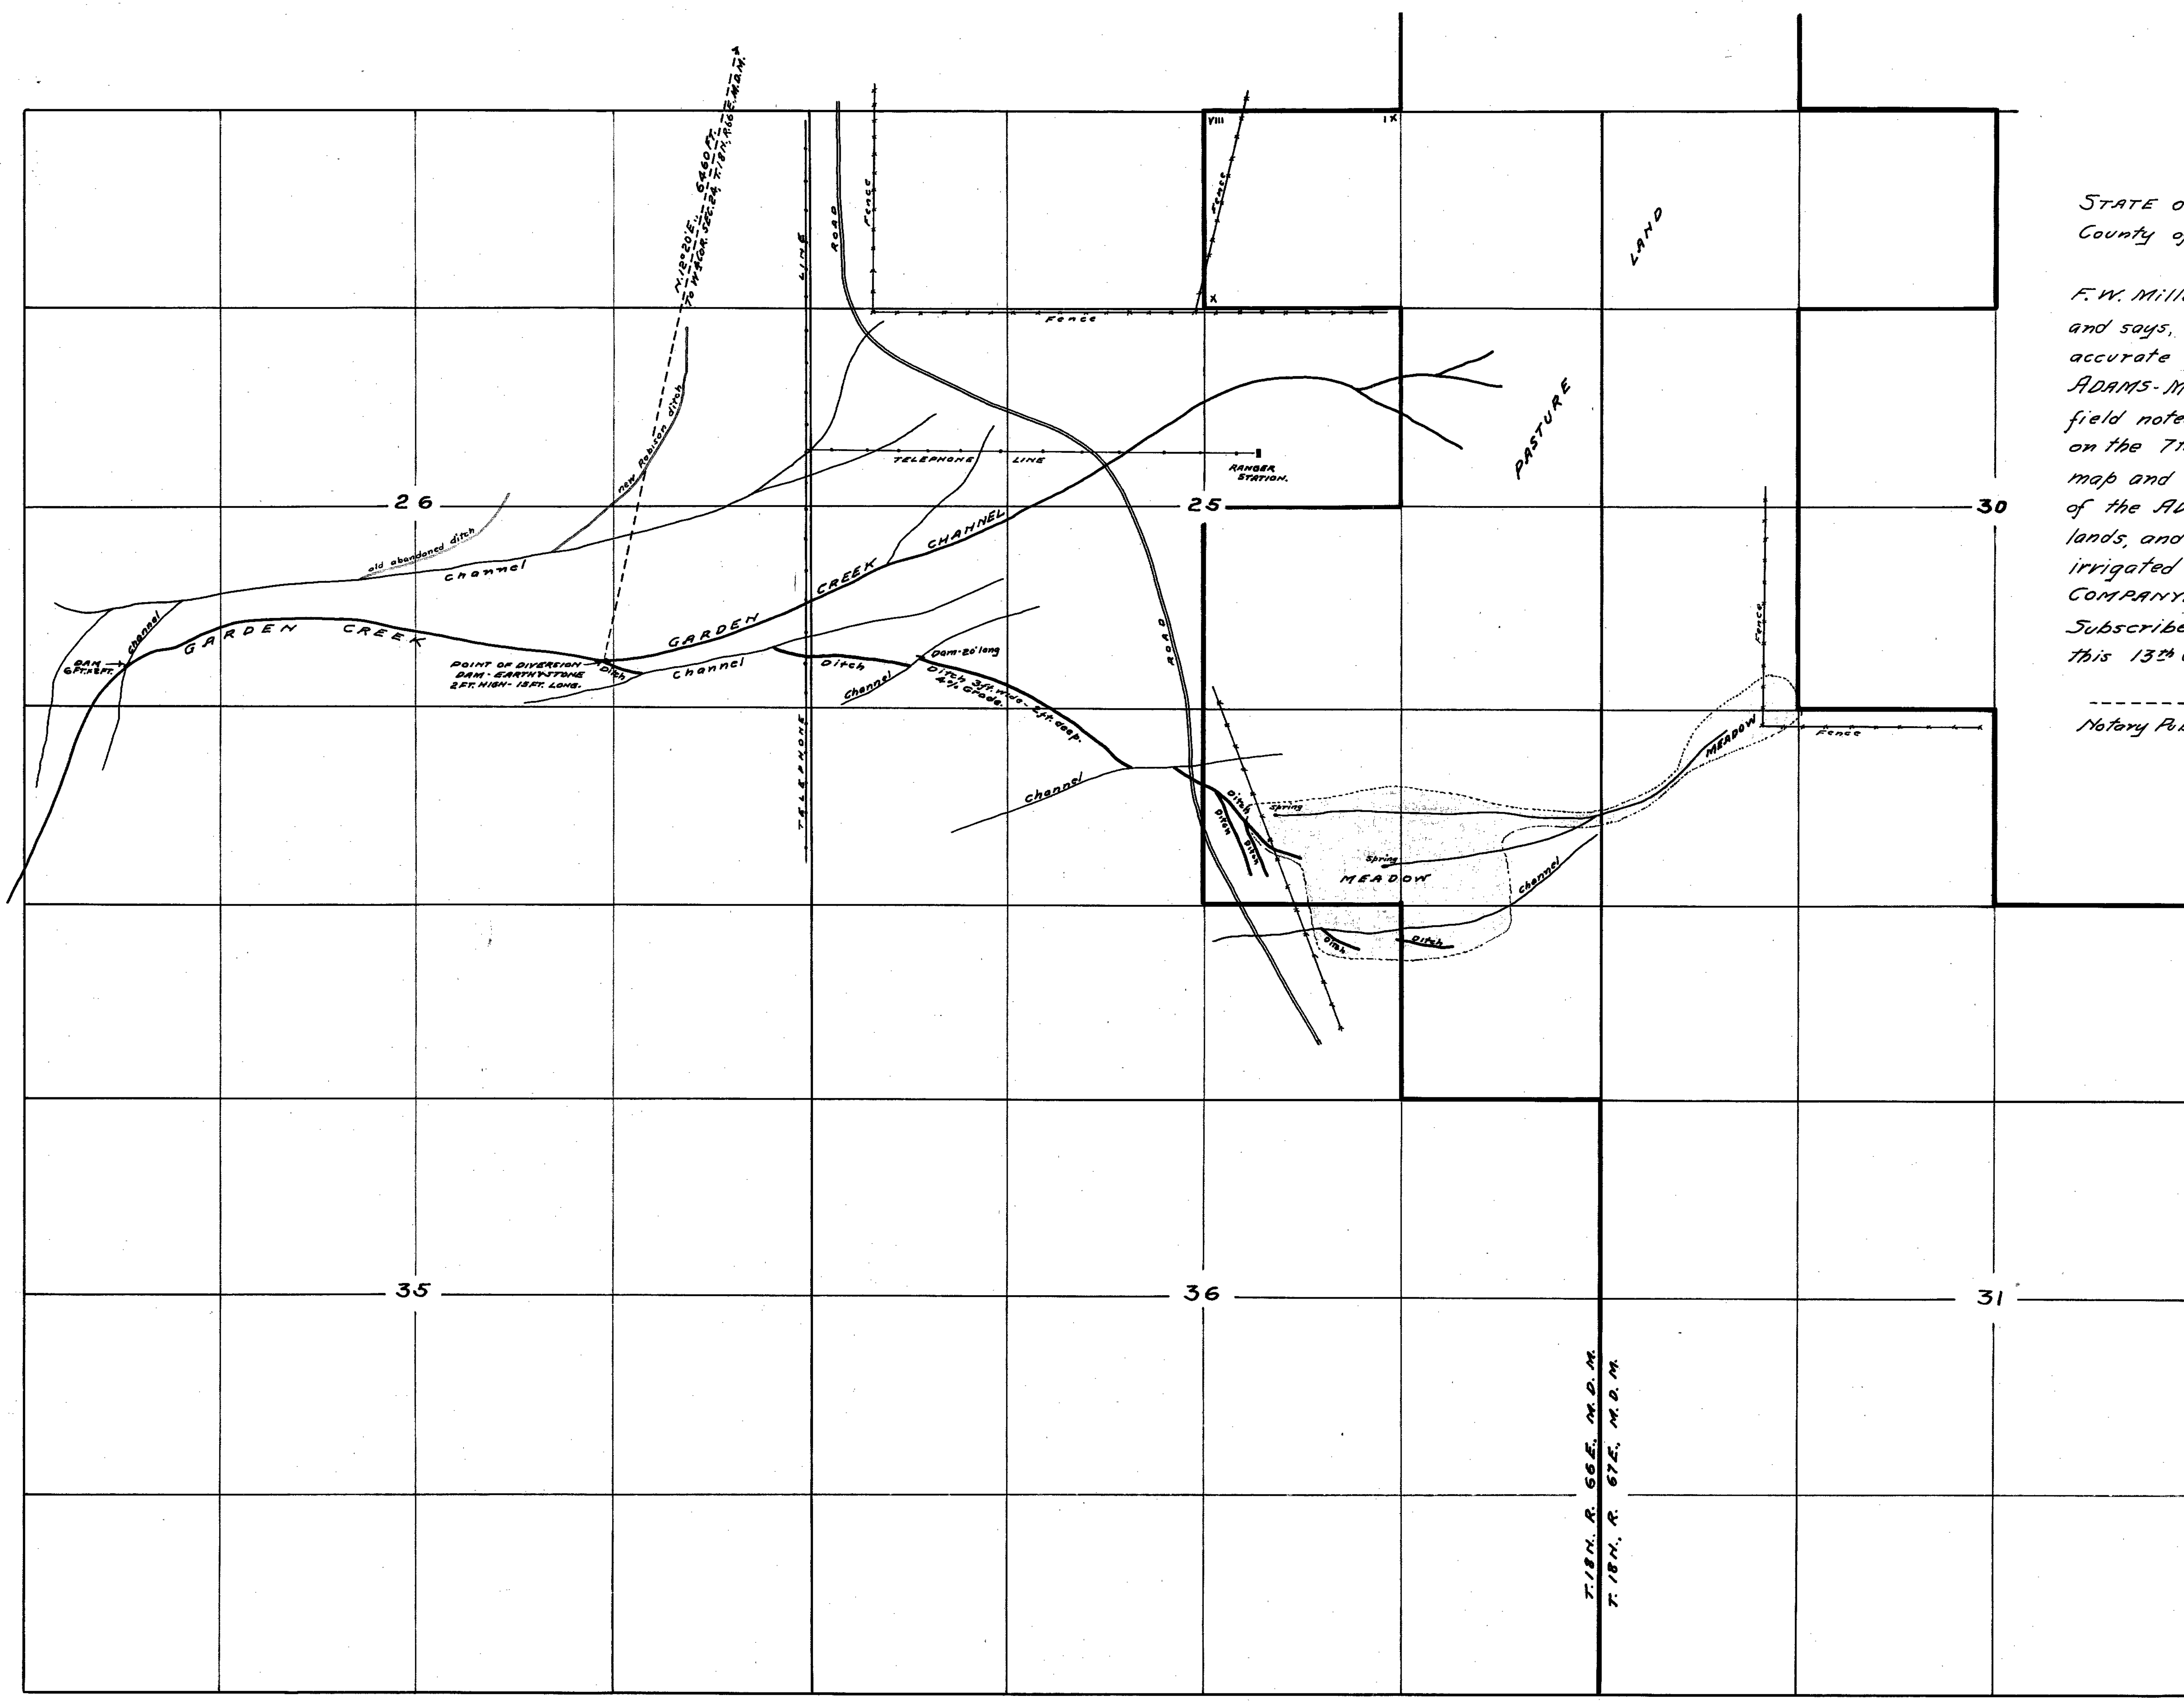

STATE OF NEVADA.
County of White Pine } SS.

F. W. Millard, being first duly sworn, deposes and says, that the above map is a true and accurate plat of the lands irrigated by the ADAMS-McGILL COMPANY, as taken from the field notes of a survey made by me, completed on the 7th. day of February, 1924. That the map and survey were made at the instance of the ADAMS-McGILL COMPANY, owner of said lands, and that it truly represents the irrigated lands of the said ADAMS-McGILL COMPANY.

F. W. Millard
Surveyor.

Subscribed and sworn to before me, this 13th day of February, 1924.

[signature]

Notary Public, in and for White Pine County, Nevada.

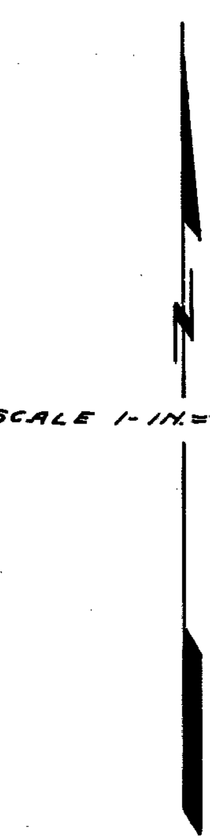

SCALE 1-IN.= 600 FT.

FILED
Feb. 23, 1924
STATE ENGINEER'S OFFICE

(S)

MAP SHOWING
MEADOW & PASTURE LAND
IRRIGATED FROM
GARDEN CREEK
BY THE ADAMS-McGILL COMPANY

SURVEYED BY ED. MILLARD & SON.
ELY - NEVADA.

2/11/24.

Amended 01214