[illegible]	SW¼ of SE¼	19 N.	66[illegible]	[illegible]	[illegible]	
[illegible]5	NW¼ of SE¼	19N	6[illegible]	[illegible]	[illegible]	
35	NE¼ of SW¼	19N	66E	7.65	Wild Hay, Alfalfa	
35	SE¼ of SW¼	19N	66E	7.89	Alfalfa, Wild Hay	
2	NW¼ of NE¼	18N	66E	26.79	Orchard, Oats, Alfalfa, Potatoes	
2	NE¼ of NW¼	18N	66E	4.24	Oats, Potatoes	

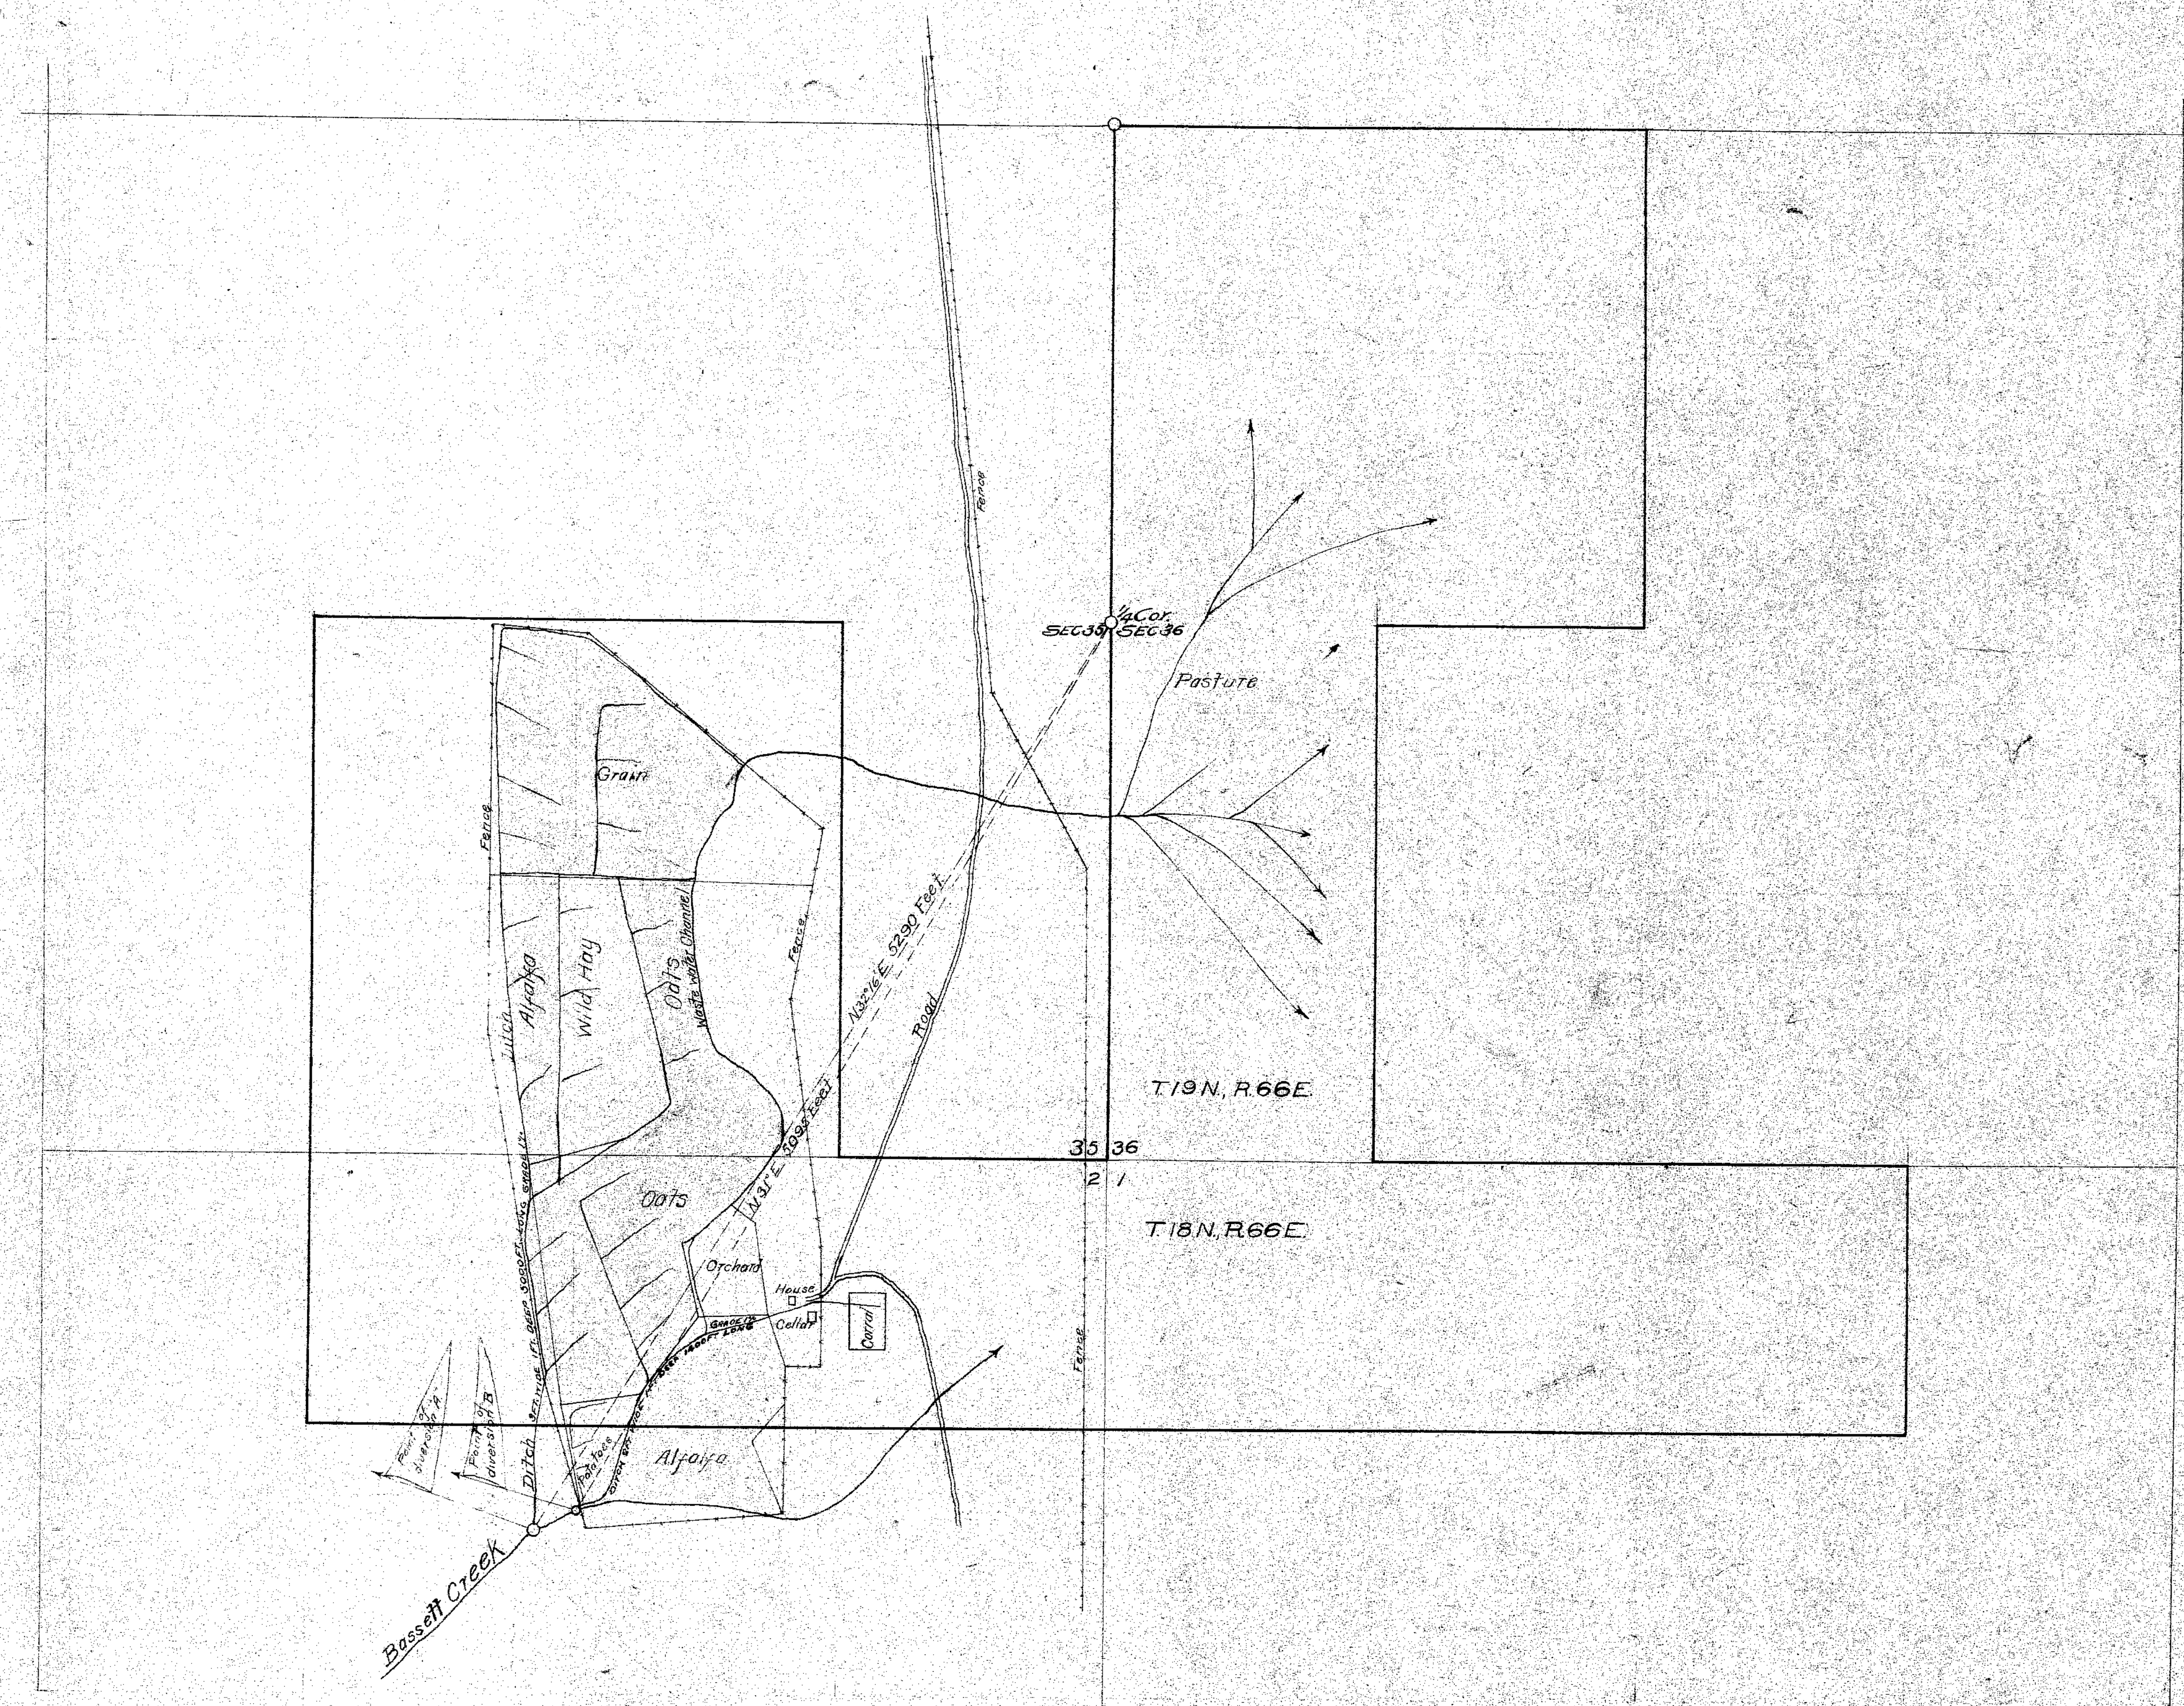

STATE OF NEVADA
County of White Pine } ss.

Frank W. Millard, being first duly sworn, deposes and says that the above map is a true and accurate plat of the lands irrigated by Adams and McGill, as taken from the field notes of a survey made by me (or under my supervision and direction), completed on the 19 day of October, 1912.

That the map and survey were made at the instance of Adams and McGill owner of said lands, and that it truly represents the irrigated lands of said Adams and McGill.

Frank W. Millard
Surveyor

Subscribed and sworn to before me, this ___ day of ___ 1912.

Notary Public, in and for White Pine County, Nevada.

MAP
Showing the Irrigation System
OF
ADAMS AND McGILL
FROM
Bassett Creek
Scale 600 Feet = 1 Inch.

01249

Section	Subdivision	T. N.	R. E.	Acreage	Description of Culture	Date of Establishment
36	SW¼ of NW¼	19	66	7.0	Meadow Hay	
36	NW¼ of SW¼	19	66	20.62	" "	
36	" " "	"	"	1.00	Potatoes	
36	" " "	"	"	12.20	Sage and Grass	
36	SW¼ " SW¼	"	"	1.00	Meadow Pasture	
36	" " "	"	"	20.70	Meadow Hay	
36	SE¼ " SE¼	"	"	1.25	Meadow Pasture	
36	SE¼ " SW¼	"	"	2.10	" "	
35	NW¼ " SE¼	"	"	2.95	Grain	
1	NW¼ " NE¼	18	"	25.25	Meadow Pasture	
1	" " "	"	"	6.30	Sage and Grass	
1	NE¼ of NW¼	"	"	40.00	Meadow Pasture	
1	NW¼ " NW¼	"	"	36.00	" "	
1	SW¼ " NW¼	"	"	8.51	" "	
1	" " "	"	"	27.00	Sage and Grass	
1	SE¼ " NW¼	"	"	40.00	Meadow Pasture	
1	SW¼ " NE¼	"	"	21.20	" "	
1	" " "	"	"	6.30	Sage and Grass	
1	NW¼ " SE¼	"	"	28.00	Meadow Pasture	
1	NE¼ " SW¼	"	"	20.70	" "	
1	NW¼ " "	"	"	18.60	" "	
1	" " "	"	"	2.10	Sage and Grass	
1	SW¼ " SW¼	"	"	11.01	Meadow Pasture	
2	NE¼ " NE¼	"	"	22.06	" "	
2	NW¼ " NE¼	"	"	0.50	" "	
2	SW¼ " NE¼	"	"	.02	" "	
2	SE¼ " NE¼	"	"	7.75	" "	
	Total			383.87		

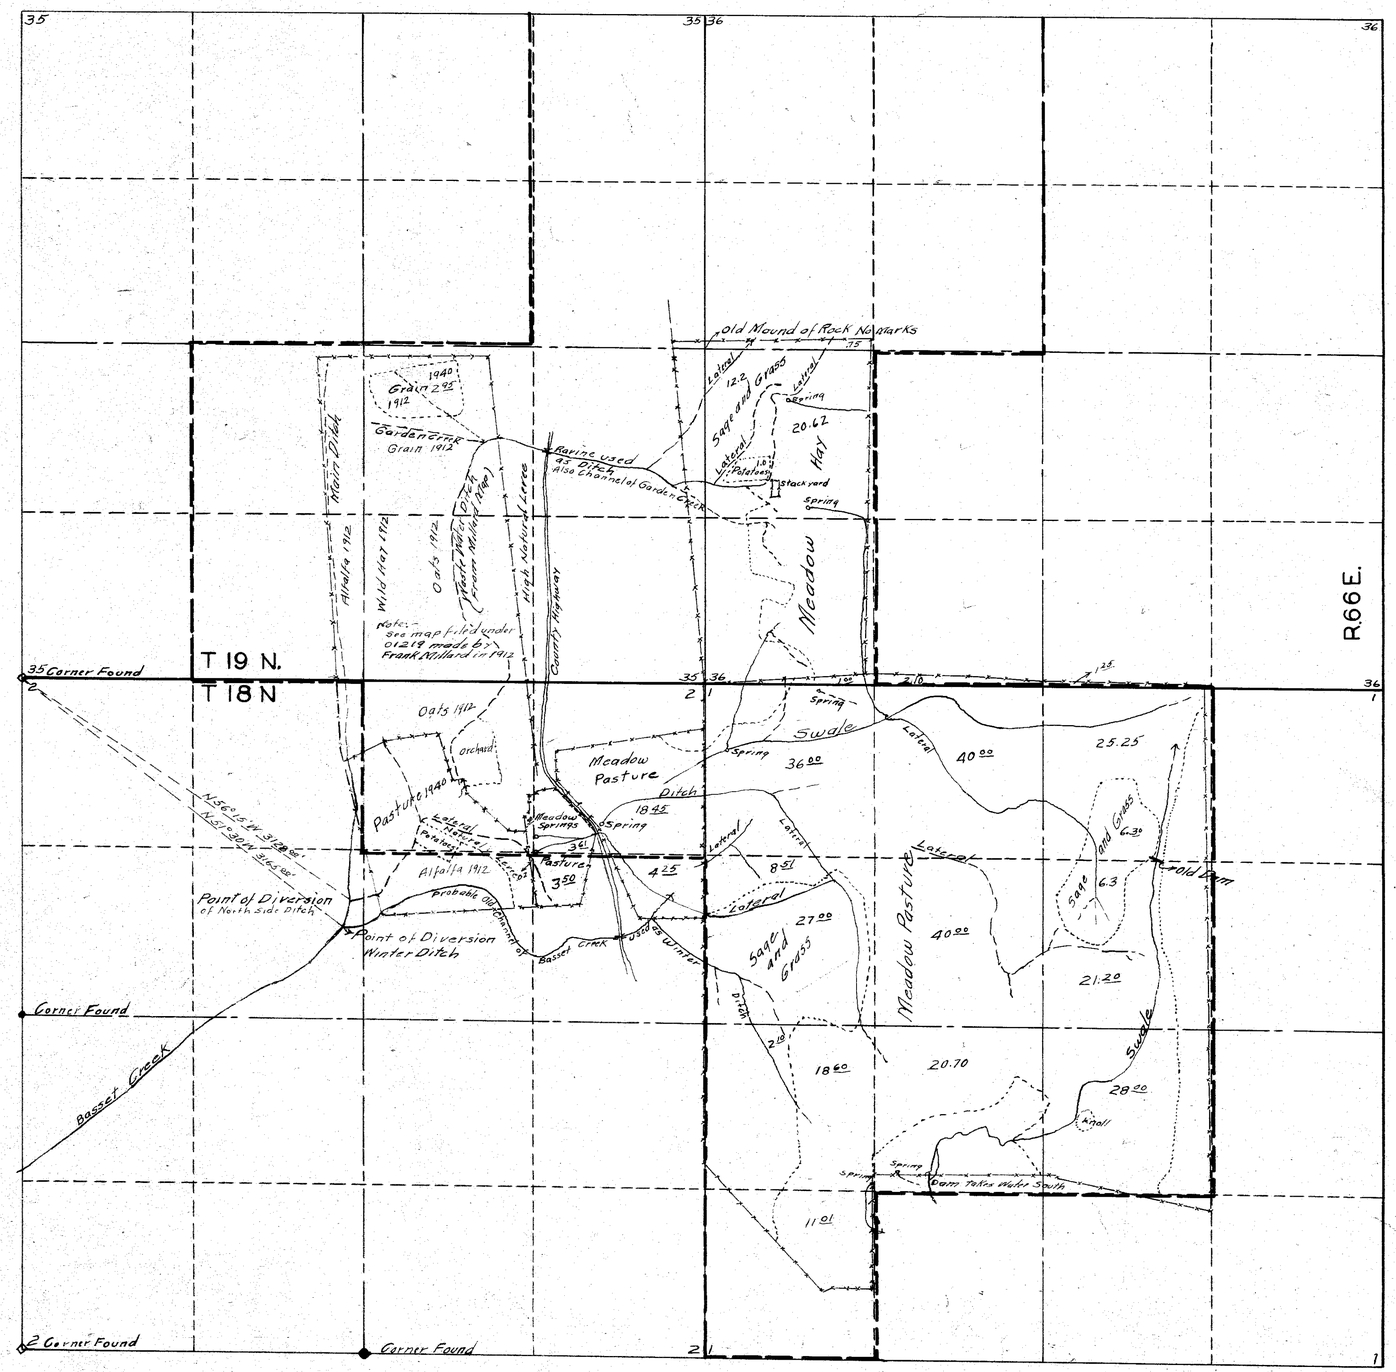

State of Nevada } ss
County of Elko }

I, W. H. Settelmeyer, being first duly sworn, depose and say that this map, has been correctly drawn to the designated scale from field notes of a survey made by me and completed on the 5th day of May 1940; that it truly and correctly represents the location and extent of the works used to divert water from Basset Creek in Water Pine County, by Richard Bate for irrigation purposes. That all other works or streams which are connected with said works, and the boundary, area and kind of culture of lands irrigated, are correctly shown hereon.

W. H. Settelmeyer
State Water Right Surveyor

Subscribed and sworn to before me this 12th day of July 1940

Notary Public in and for Elko County, Nevada

N

S

Scale 1" = 600'

July 27, 1940

MAP
TO ACCOMPANY AMENDED PROOF OF APPROPRIATION FOR IRRIGATION UNDER PROOF NO 01219 BY RICHARD BATE FROM BASSET CREEK

01219

01219