Section	Subdivision	Township	Range	Cultivated acreage	Description of Cultivation	Date of first cultivation

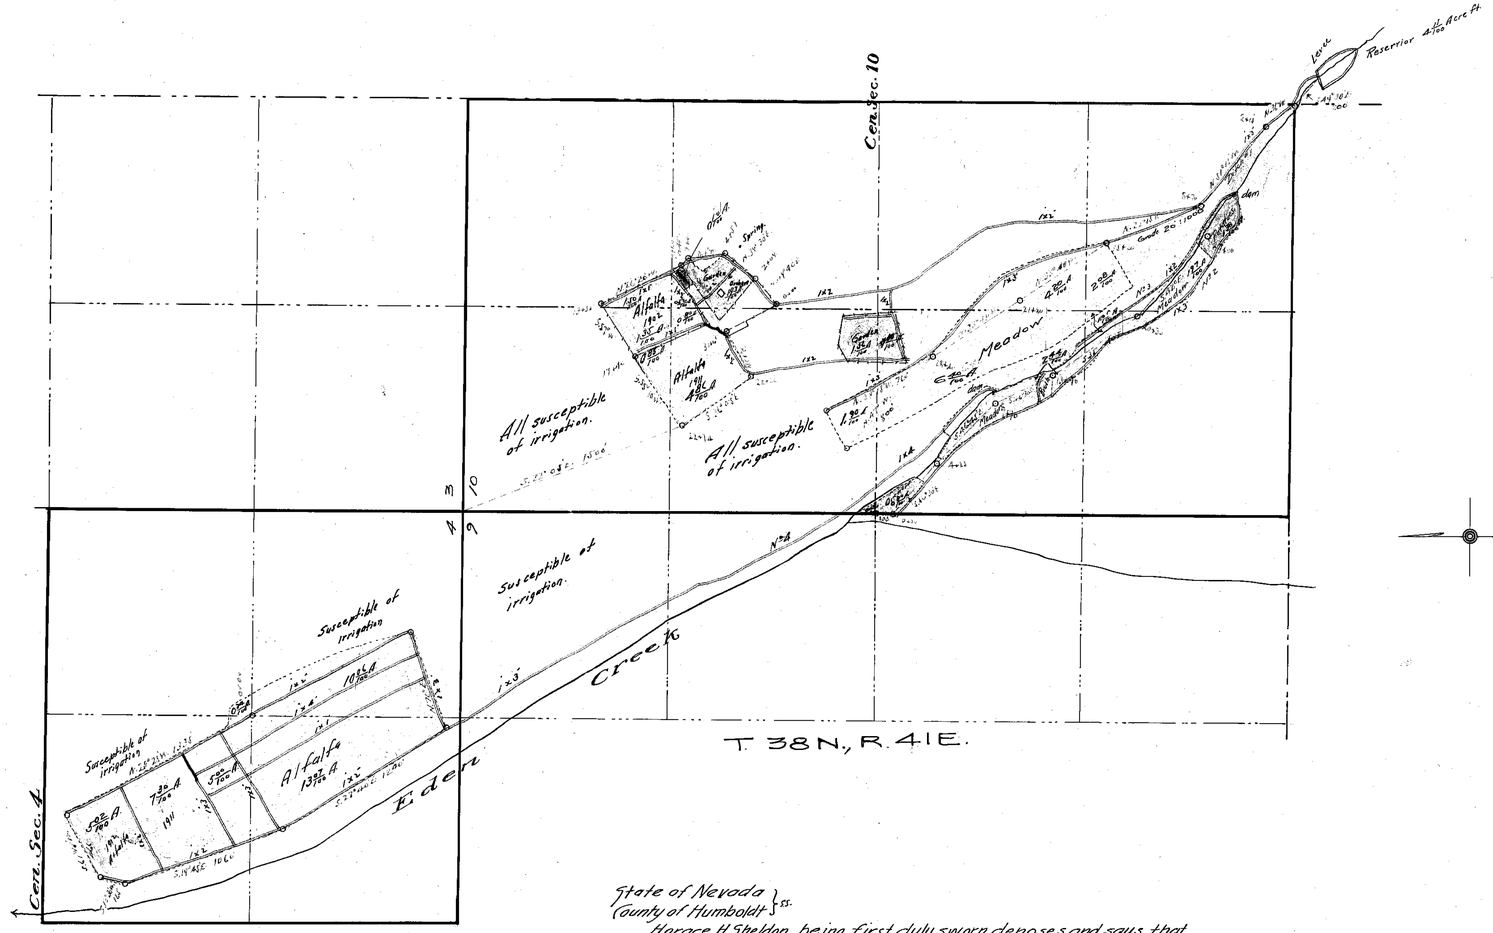

State of Nevada
County of Humboldt } ss.

Horace H. Sheldon, being first duly sworn, deposes and says that the above map is a true and accurate plat of the lands irrigated by John Yribarne, as taken from the field notes of a survey made by me, completed on the 16th day of December, 1912.

That the survey and map were made at the instance of John Yribarne, owner of said lands, and that it truly represents the irrigated lands of said John Yribarne.

Horace H. Sheldon
Surveyor.

Subscribed and sworn to before me, this 10th day of January, 1913.

J. A. Langworth
Notary Public, in and for Humboldt County, Nevada.

PLAT
OF
JOHN YRIBARNE'S RANCH
ON
EDEN CREEK
JAN. 1913. SCALE 1"=400'

01221