Section	Subdivision	Township	Range	Cultivated acreage	Description of Culture	Date of first cultivation

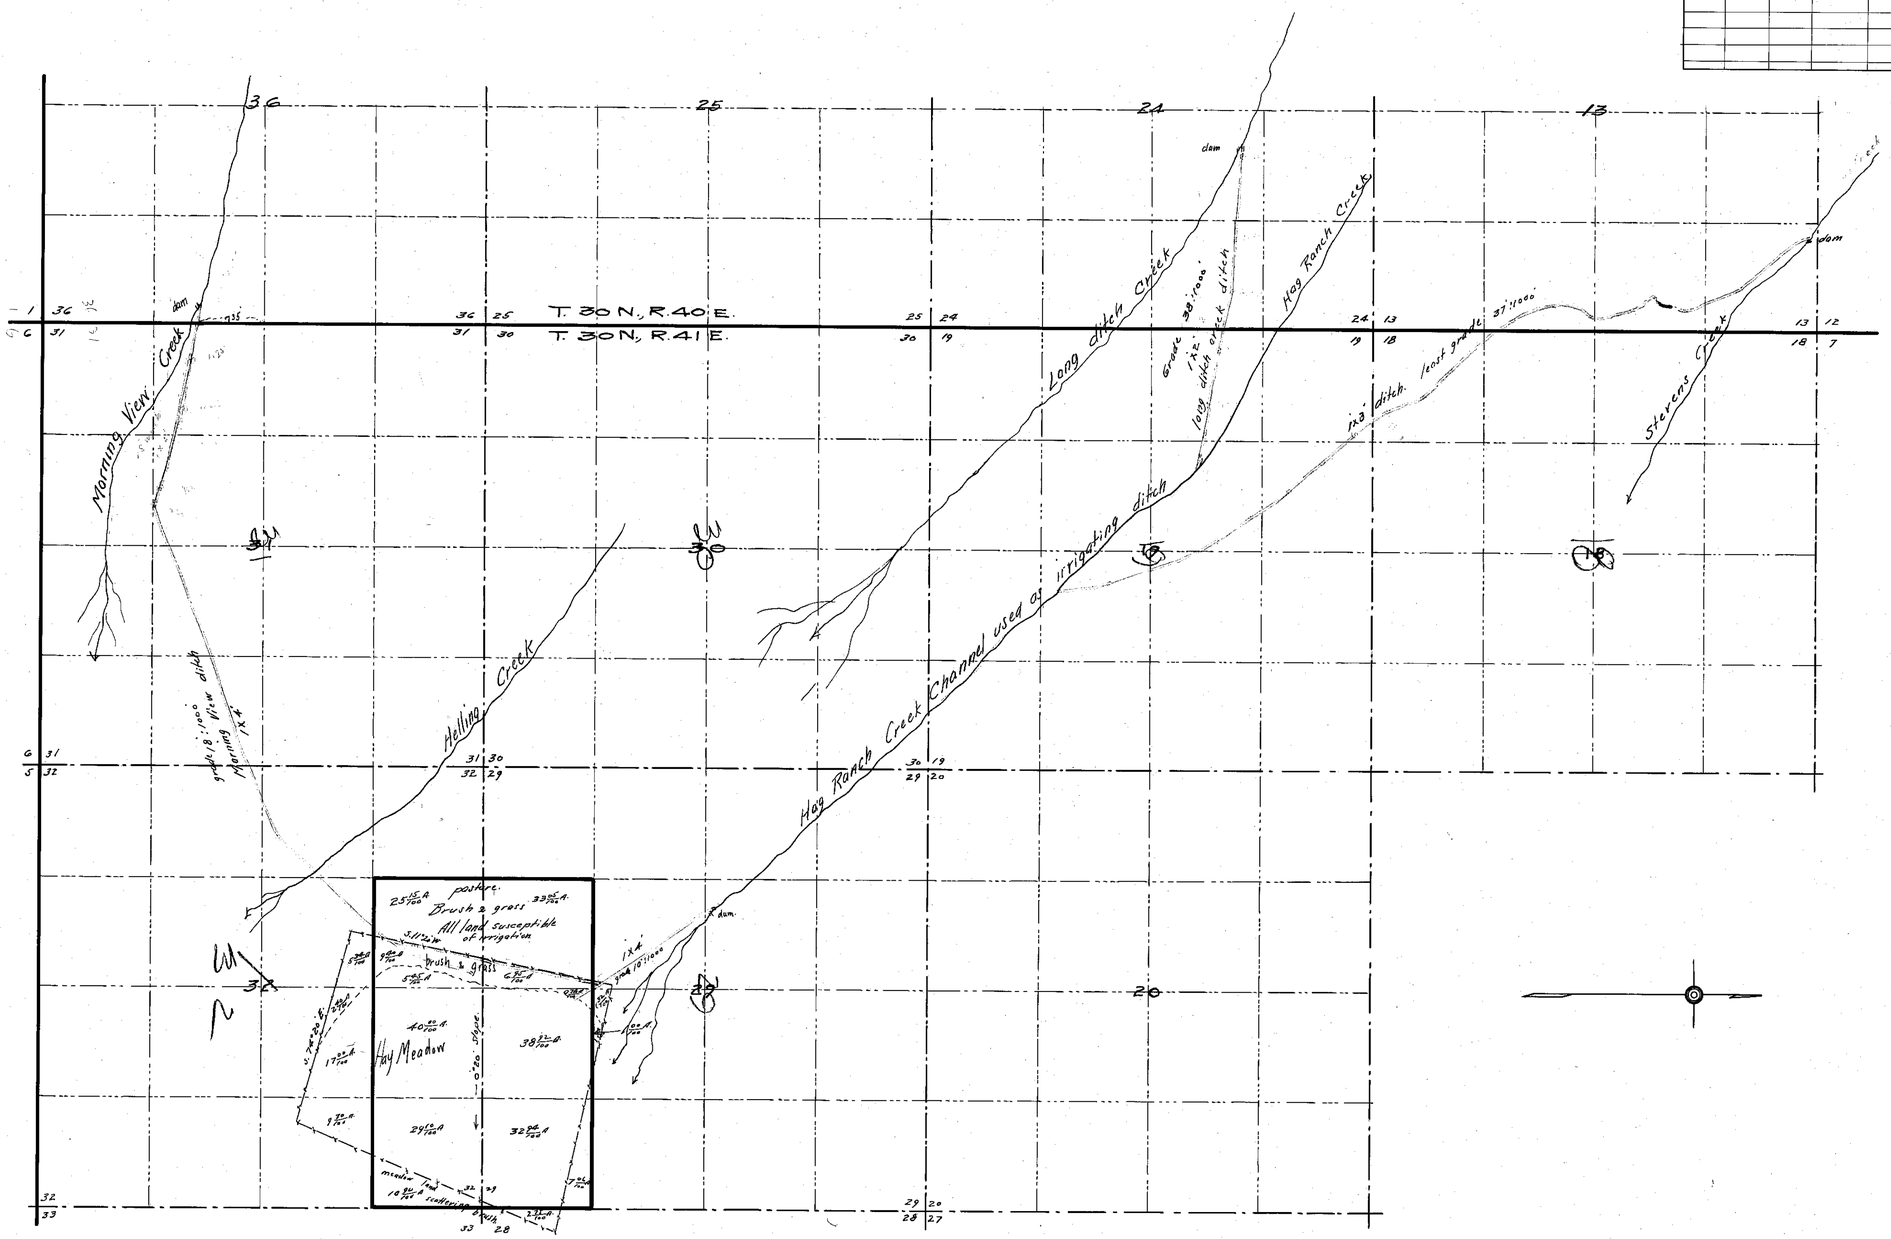

State of Nevada }ss
County of Humboldt }

I, Horace H. Sheldon, being first duly sworn, depose and say that the above map is a true and accurate plat of the lands irrigated by Mary C. Hoffman, as taken from the field notes of a survey made by me, completed on the 15th day of June, 1915.

That the map and survey were made at the instance of Mary C. Hoffman, owner of said lands, and that it truly represents the irrigated lands of said Mary C. Hoffman.

Horace H. Sheldon, C.E.
Surveyor.

Subscribed and sworn to before me this 24th day of June, 1915

L. G. Wilson
Notary Public in and for Humboldt County, Nevada.

MAP
OF
MARY C. HOFFMAN'S
IRRIGATED LANDS AND DITCHES
FROM
MORNING VIEW, HELLING, LONG DITCH, HOG RANCH AND STEVENS CREEKS
HUMBOLDT COUNTY, NEVADA.
JUNE, 1915 SCALE 1" = 4000'

01223-01224-01225-01226-01227