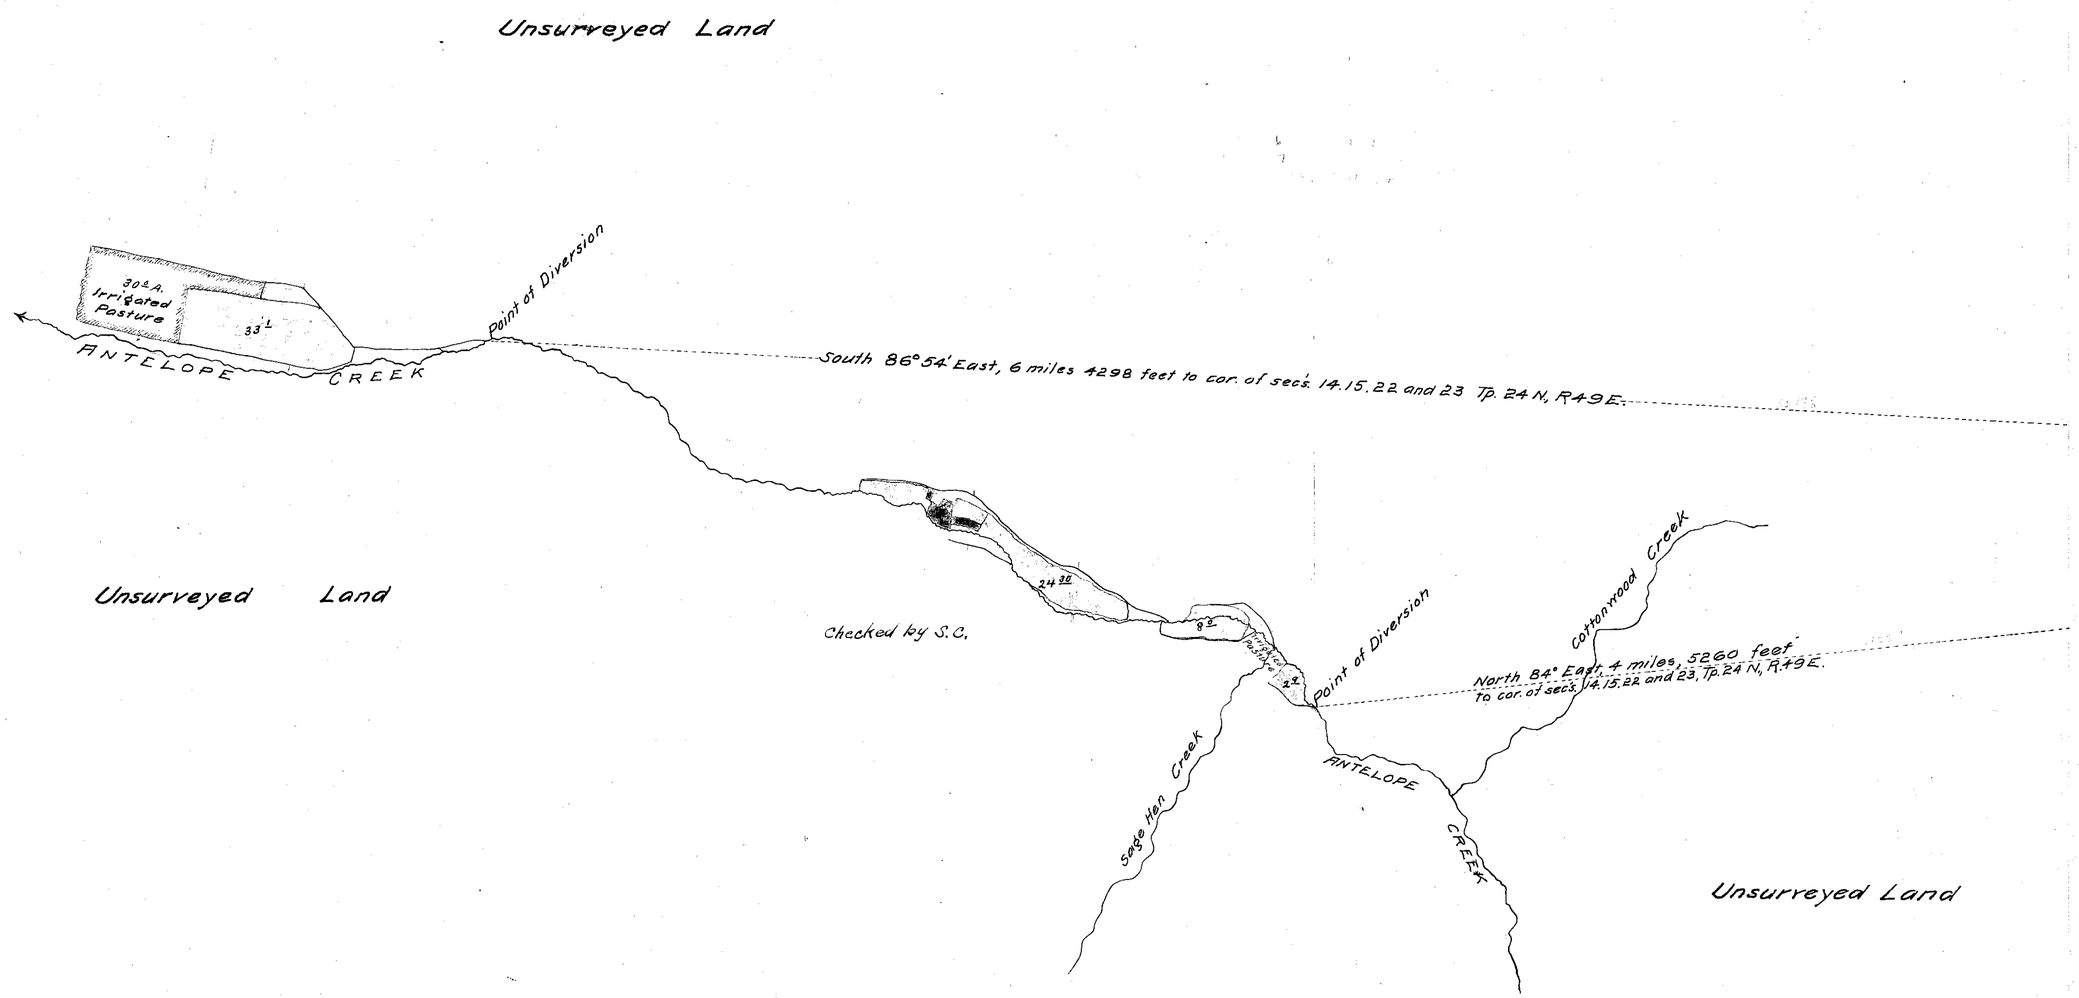

Scale: 1 inch = 1000 feet

STATE OF NEVADA } ss.
County of Eureka }

I, Geo. S. Nickerson, of Eureka, Eureka County, State of Nevada, hereby certify that the above map is a true and accurate plat of the lands irrigated by EMIL BAUMANN from Antelope Creek, as taken from the field notes of a survey made by me on Dec. 9, 1912, and at the instance of said Emil Baumann; that it represents the works described in the accompanying Proof of Appropriation, together with the location of all streams and ditches in the immediate vicinity.

Geo. S. Nickerson
Surveyor.

Lands Irrigated By
EMIL BAUMANN
FROM
ANTELOPE CREEK
Eureka County
NEVADA

FILED
JAN 20 1913
STATE ENGINEER'S OFFICE

PROOF OF APPROPRIATION No. 01230.