STATE OF NEVADA, } ss.
County of Ormsby

A. V. Doane, being duly sworn, deposes and says that the above maps are true and accurate plats of the lands irrigated by The Palo Alto Land & Livestock Company, as taken from the field notes of a survey made by me, completed on the 24th day of May, 1912.

That the maps and survey were made at the instance of The Palo Alto Land & Livestock Company, owner of said lands, and that it truly represents the irrigated lands of said Company.

A. V. Doane
Surveyor.

Subscribed and sworn to before me, this 28th day of March 1913.

J. Doane
Notary Public in and for Ormsby Co. Nevada.

My Commission expires January 19, 1915.

PLATE I

Section	Sub-division	Township	Range	Cultivated acreage	Description of Culture	Date of first Culture
21	N.W. 1/4	41 N.	52 E.	80.00	Pasture	
"	S.W. 1/4	"	"	128.80	Pasture	
"	S.W. 1/4	"	"	31.20	Meadow	
"	N.E. 1/4	"	"	80.00	Pasture	
"	S.E. 1/4	"	"	150.00	Pasture	
"	S.E. 1/4	"	"	10.00	Meadow	
22	S.W. 1/4	41 N.	52 E.	147.00	Pasture	
"	S.W. 1/4	"	"	13.00	Meadow	
"	S.E. 1/4	"	"	104.50	Pasture	
"	S.E. 1/4	"	"	15.50	Meadow	
26	W½ of W½	41 N.	52 E.	34.50	Meadow	
27	N. 1/2	41 N.	52 E.	7.00	Pasture	
"	N. 1/2	"	"	305.50	Meadow	
"	S. 1/2	"	"	245.50	Meadow	
28	Whole	41 N.	52 E.	614.20	Meadow	
"	"	"	"	11.80	Pasture	
"	"	"	"	1.40	Garden	
33	"	41 N.	52 E.	464.70	Meadow	
34	N 1/2	41 N.	52 E.	81.90	Meadow	

PLATE II

Section	Sub Division	Twp.	Range	Cultivated Acreage	Descpt. Culture	Date of first Cultivation
19	E½ of E½	41 N.	52 E.	12.10	Meadow	
19	E½ of E½	"	"	17.60	Pasture	
20	W. 1/2	41 N.	52 E.	196.60	Meadow	
"	W. 1/2			82.00	Pasture	
"	E. 1/2			120.00	Pasture	
"	E. 1/2			87.90	Meadow	
29	E. 1/2	41 N.	52 E.	310.00	Meadow	
"	E. 1/2			10.00	Pasture	
"	W. 1/2			246.10	Meadow	
30	E. 1/2	41 N.	52 E.	118.00	Meadow	
"	E. 1/2			26.00	Pasture	
"	W. 1/2			36.90	Pasture	
"	W. 1/2			42.40	Meadow	
31	W. 1/2	41 N.	52 E.	88.50	Meadow	
"	W. 1/2			8.10	Pasture	
"	E. 1/2			8.80	Pasture	
"	E. 1/2			287.80	Meadow	
32	Whole	41 N.	52 E.	560.00	Meadow	
6	N.E. 1/4	40 N.	52 E.	97.80	Meadow	
5	N.W. 1/4	40 N.	52 E.	32.00	Meadow	

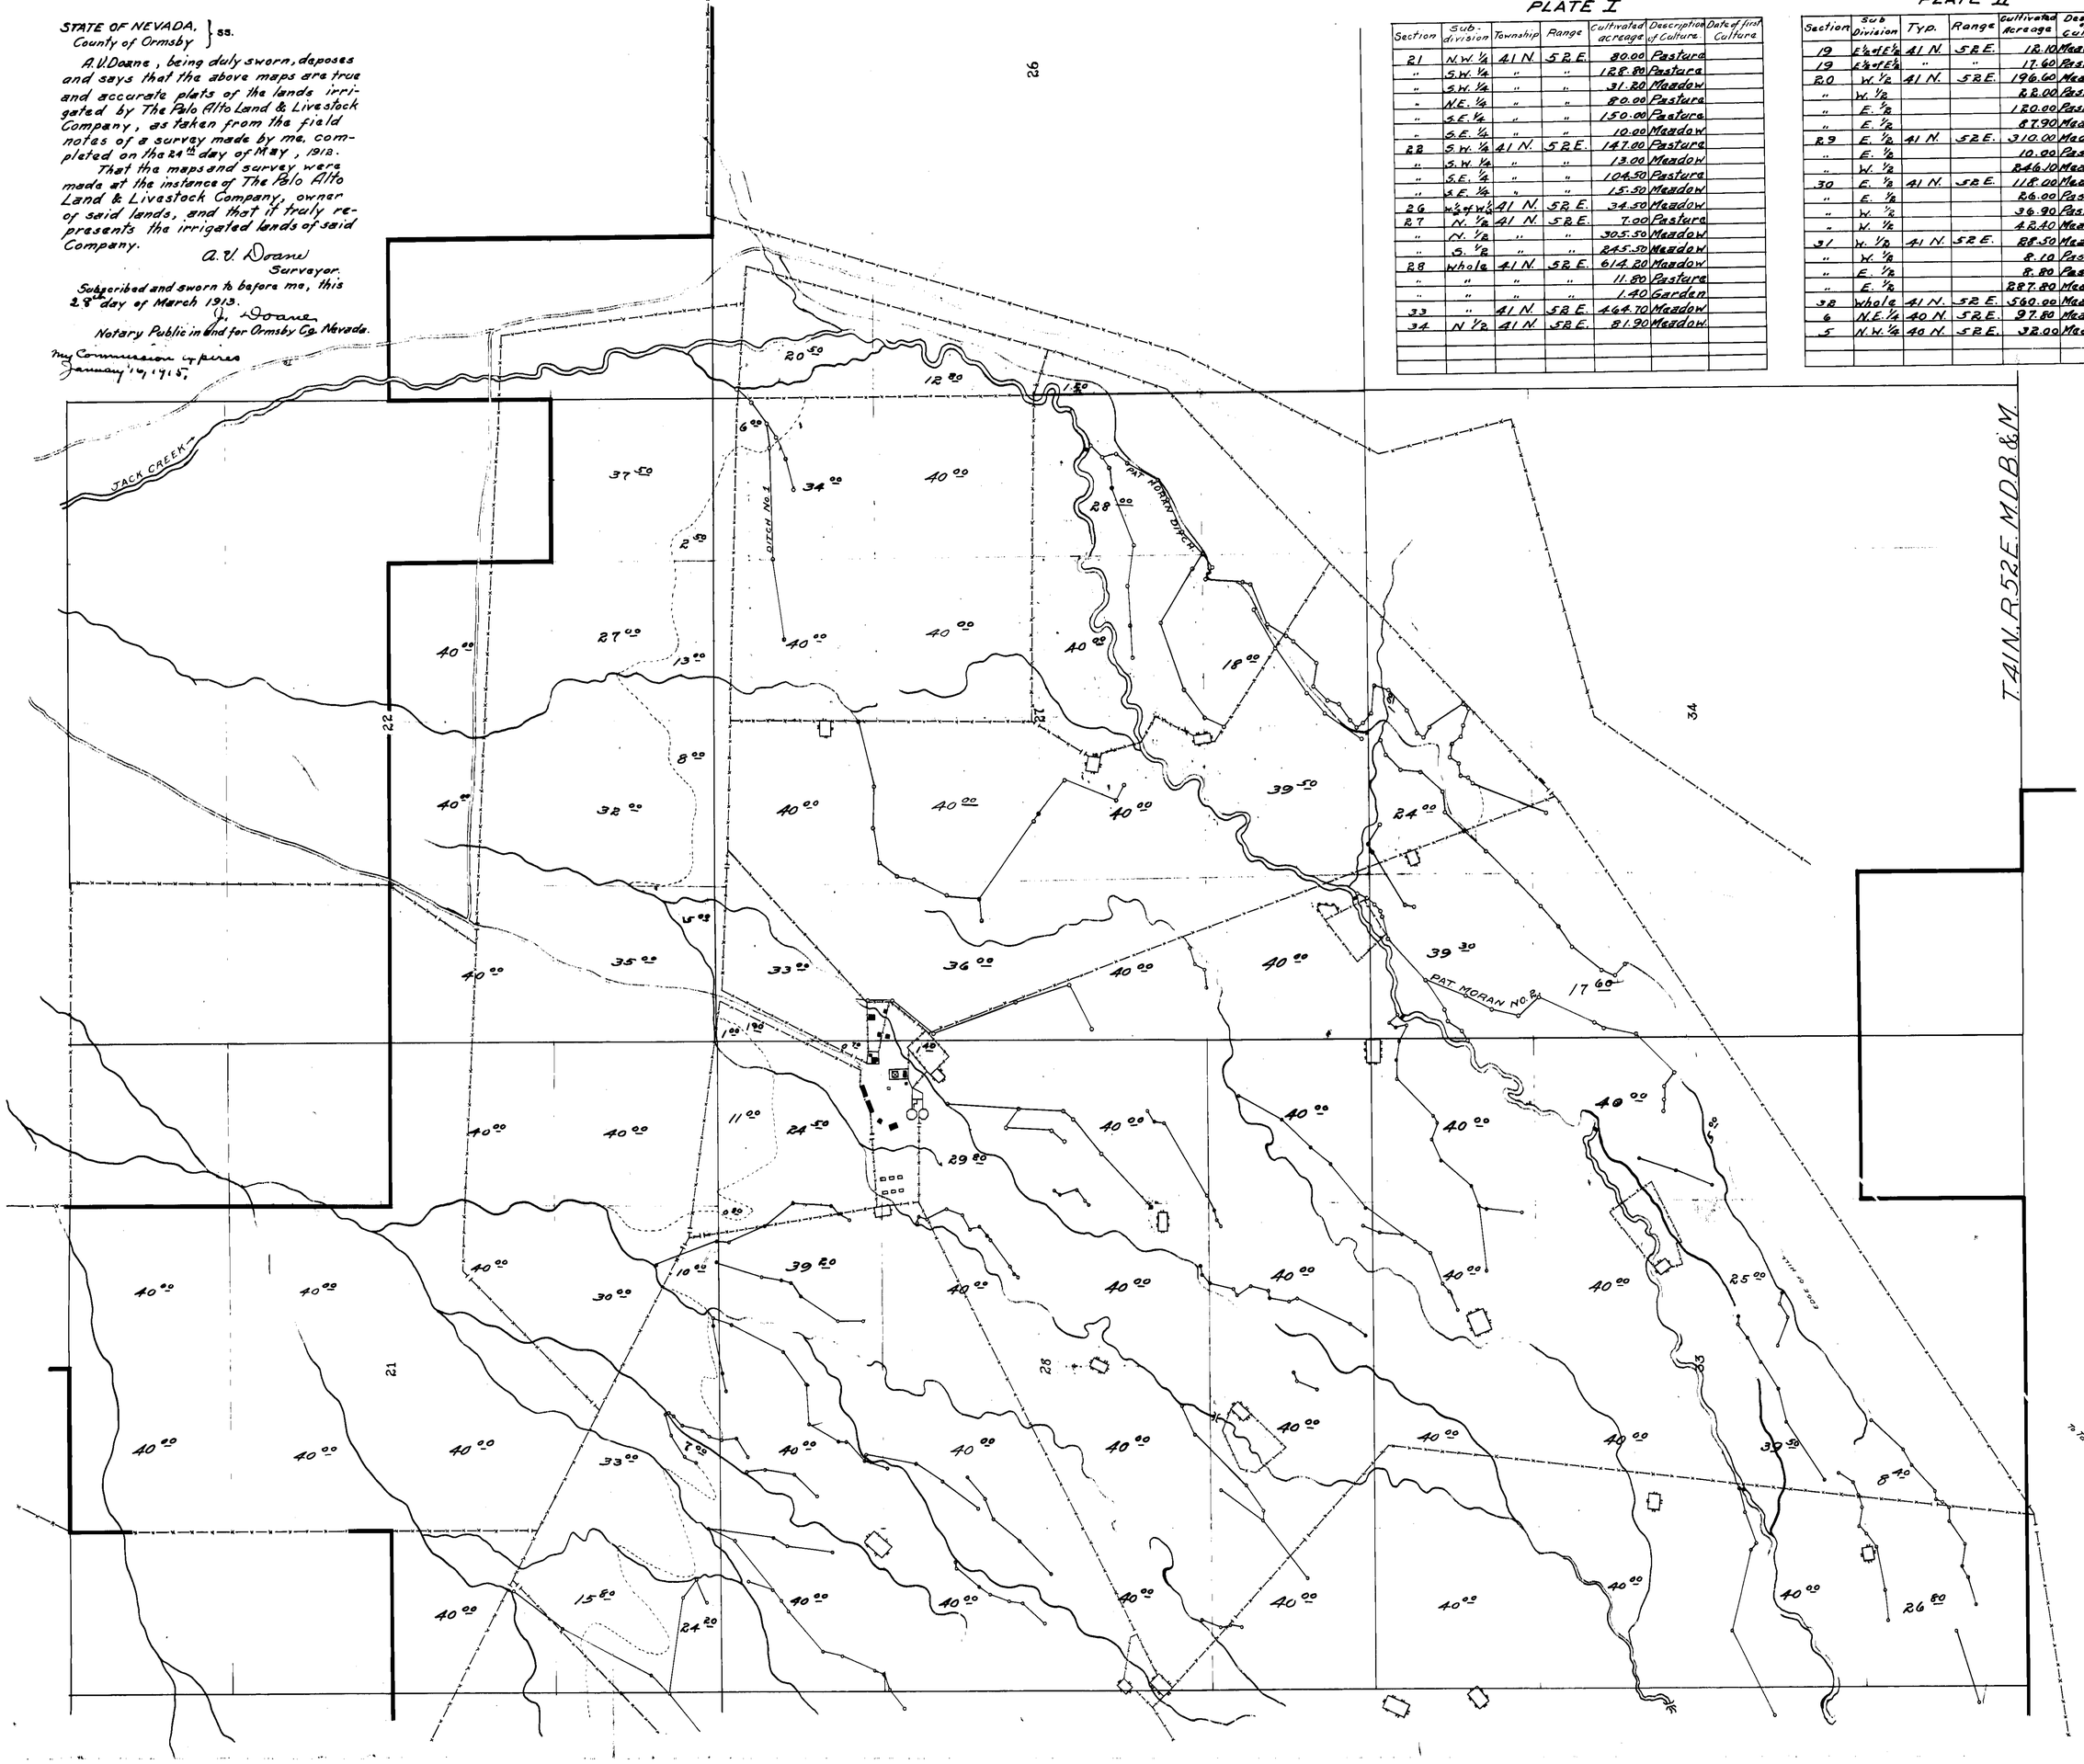

PLATE I.

01232

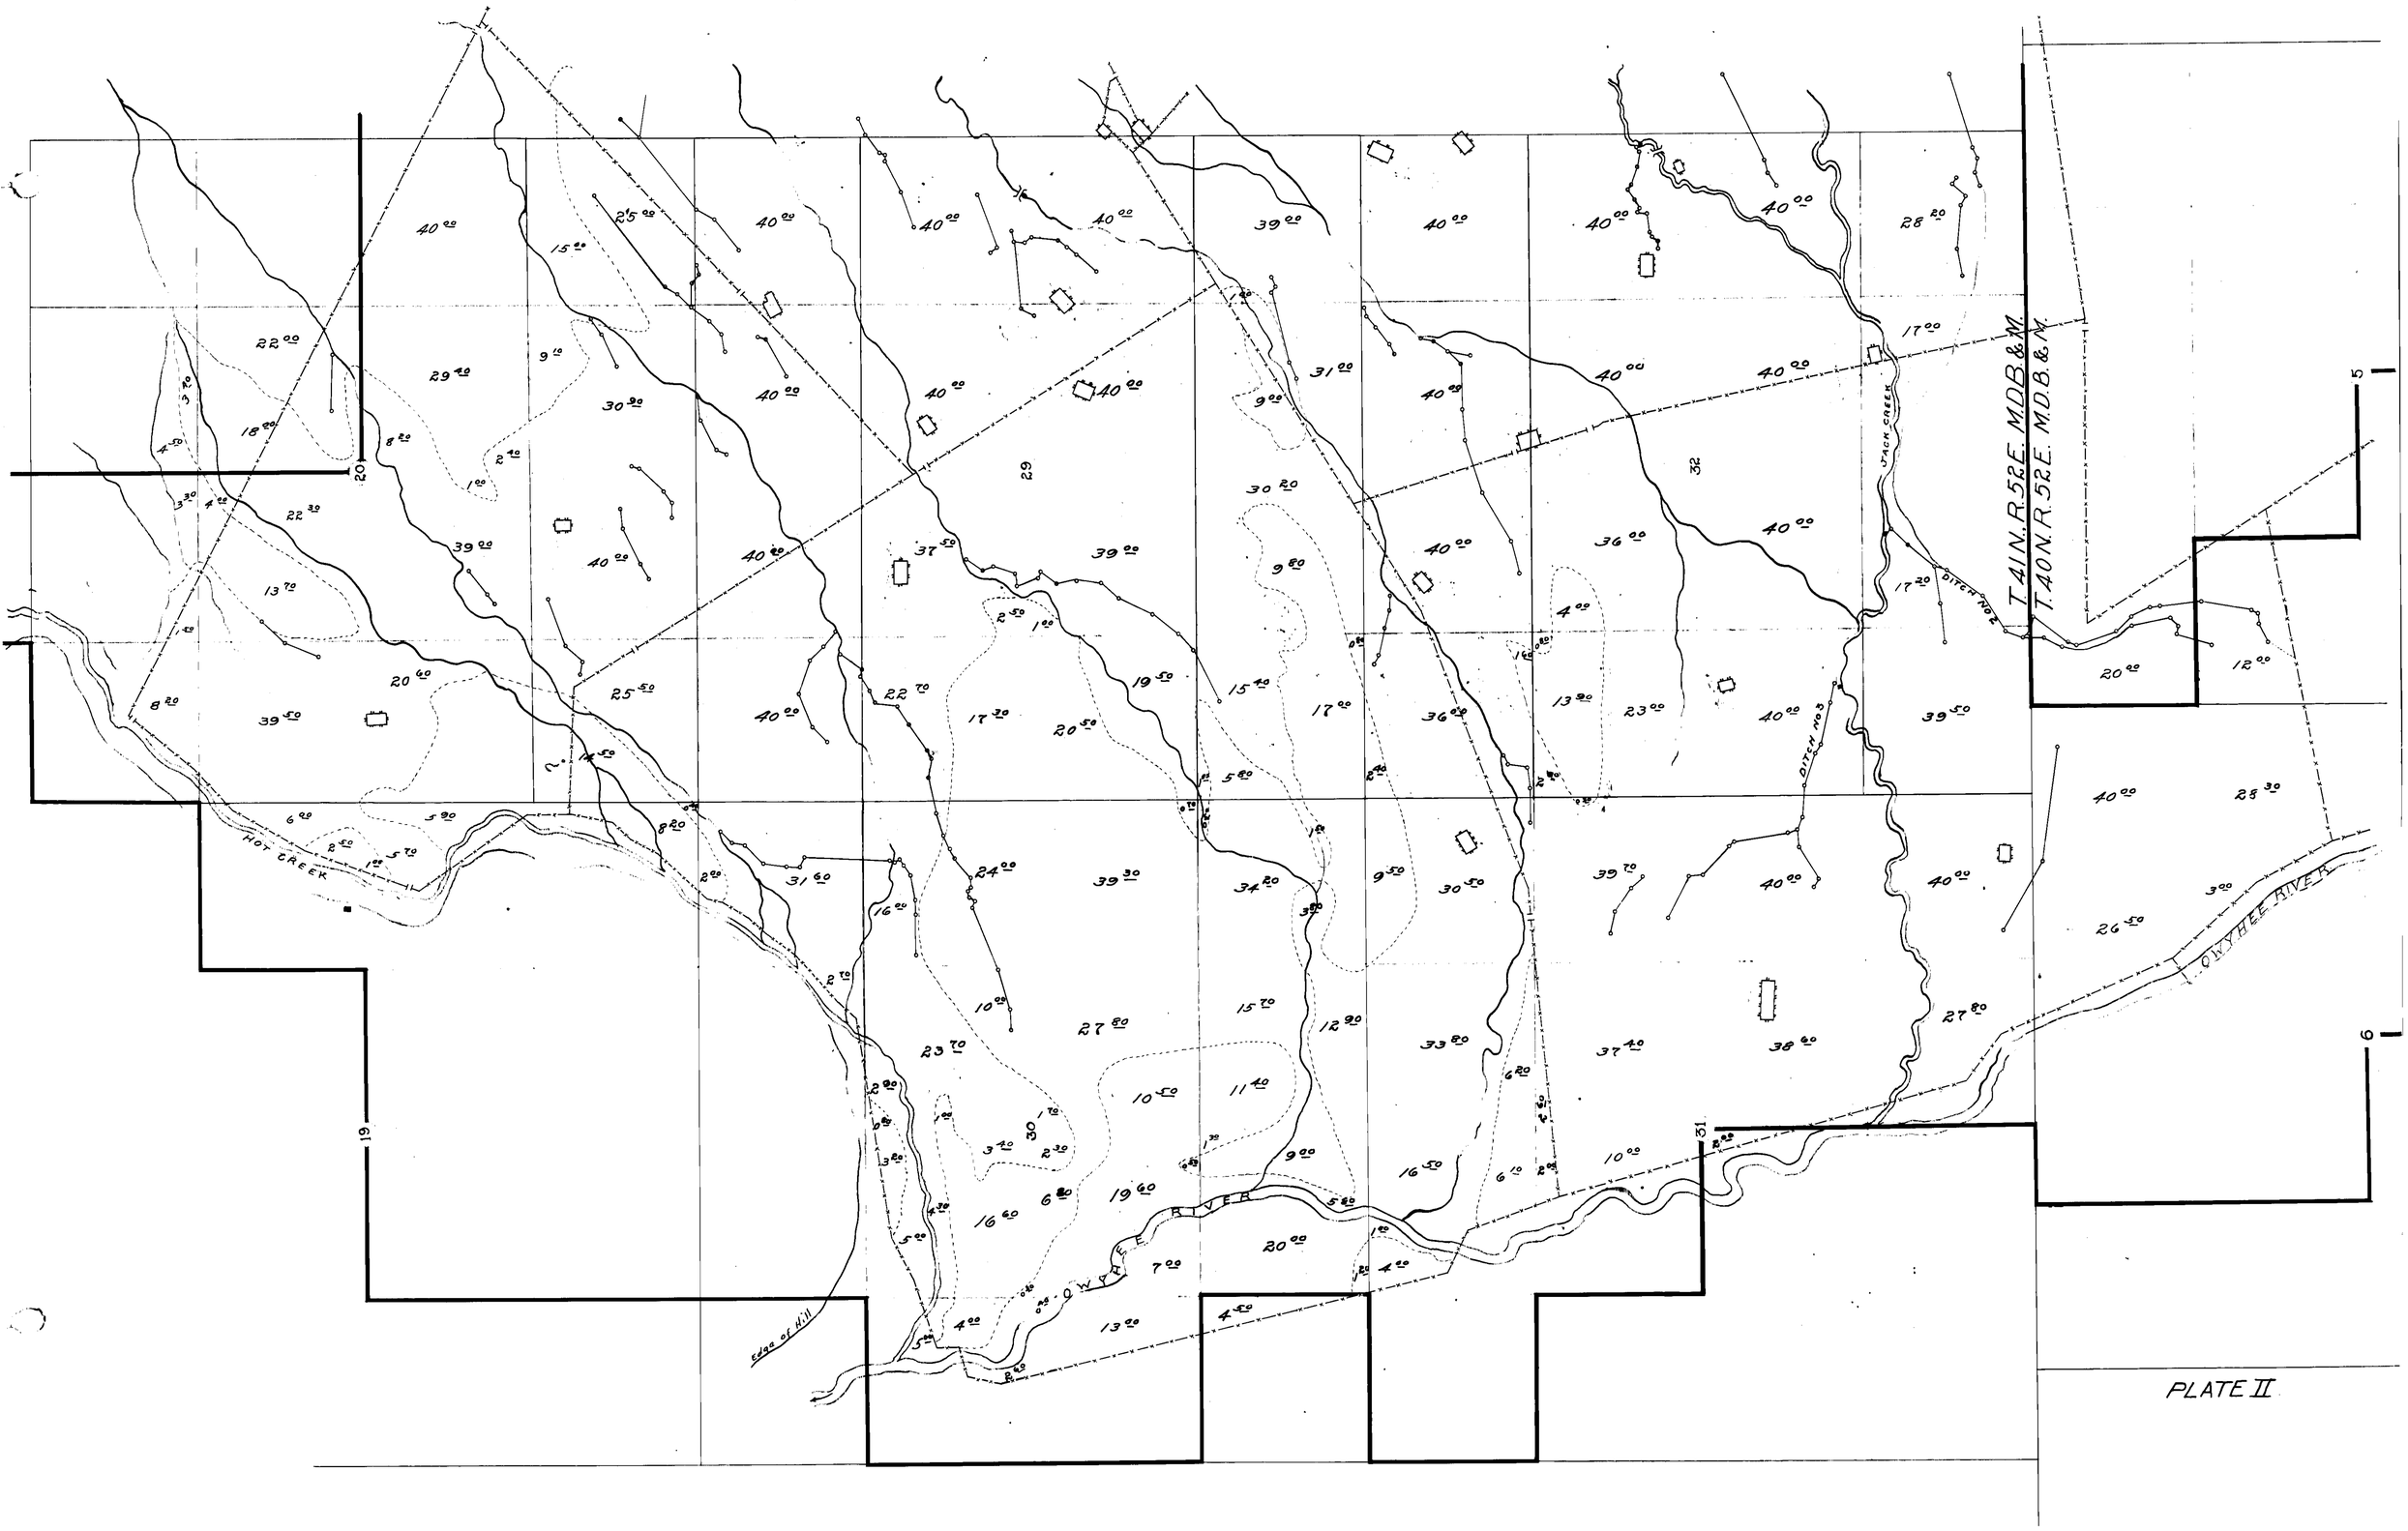

PLATE II

01238