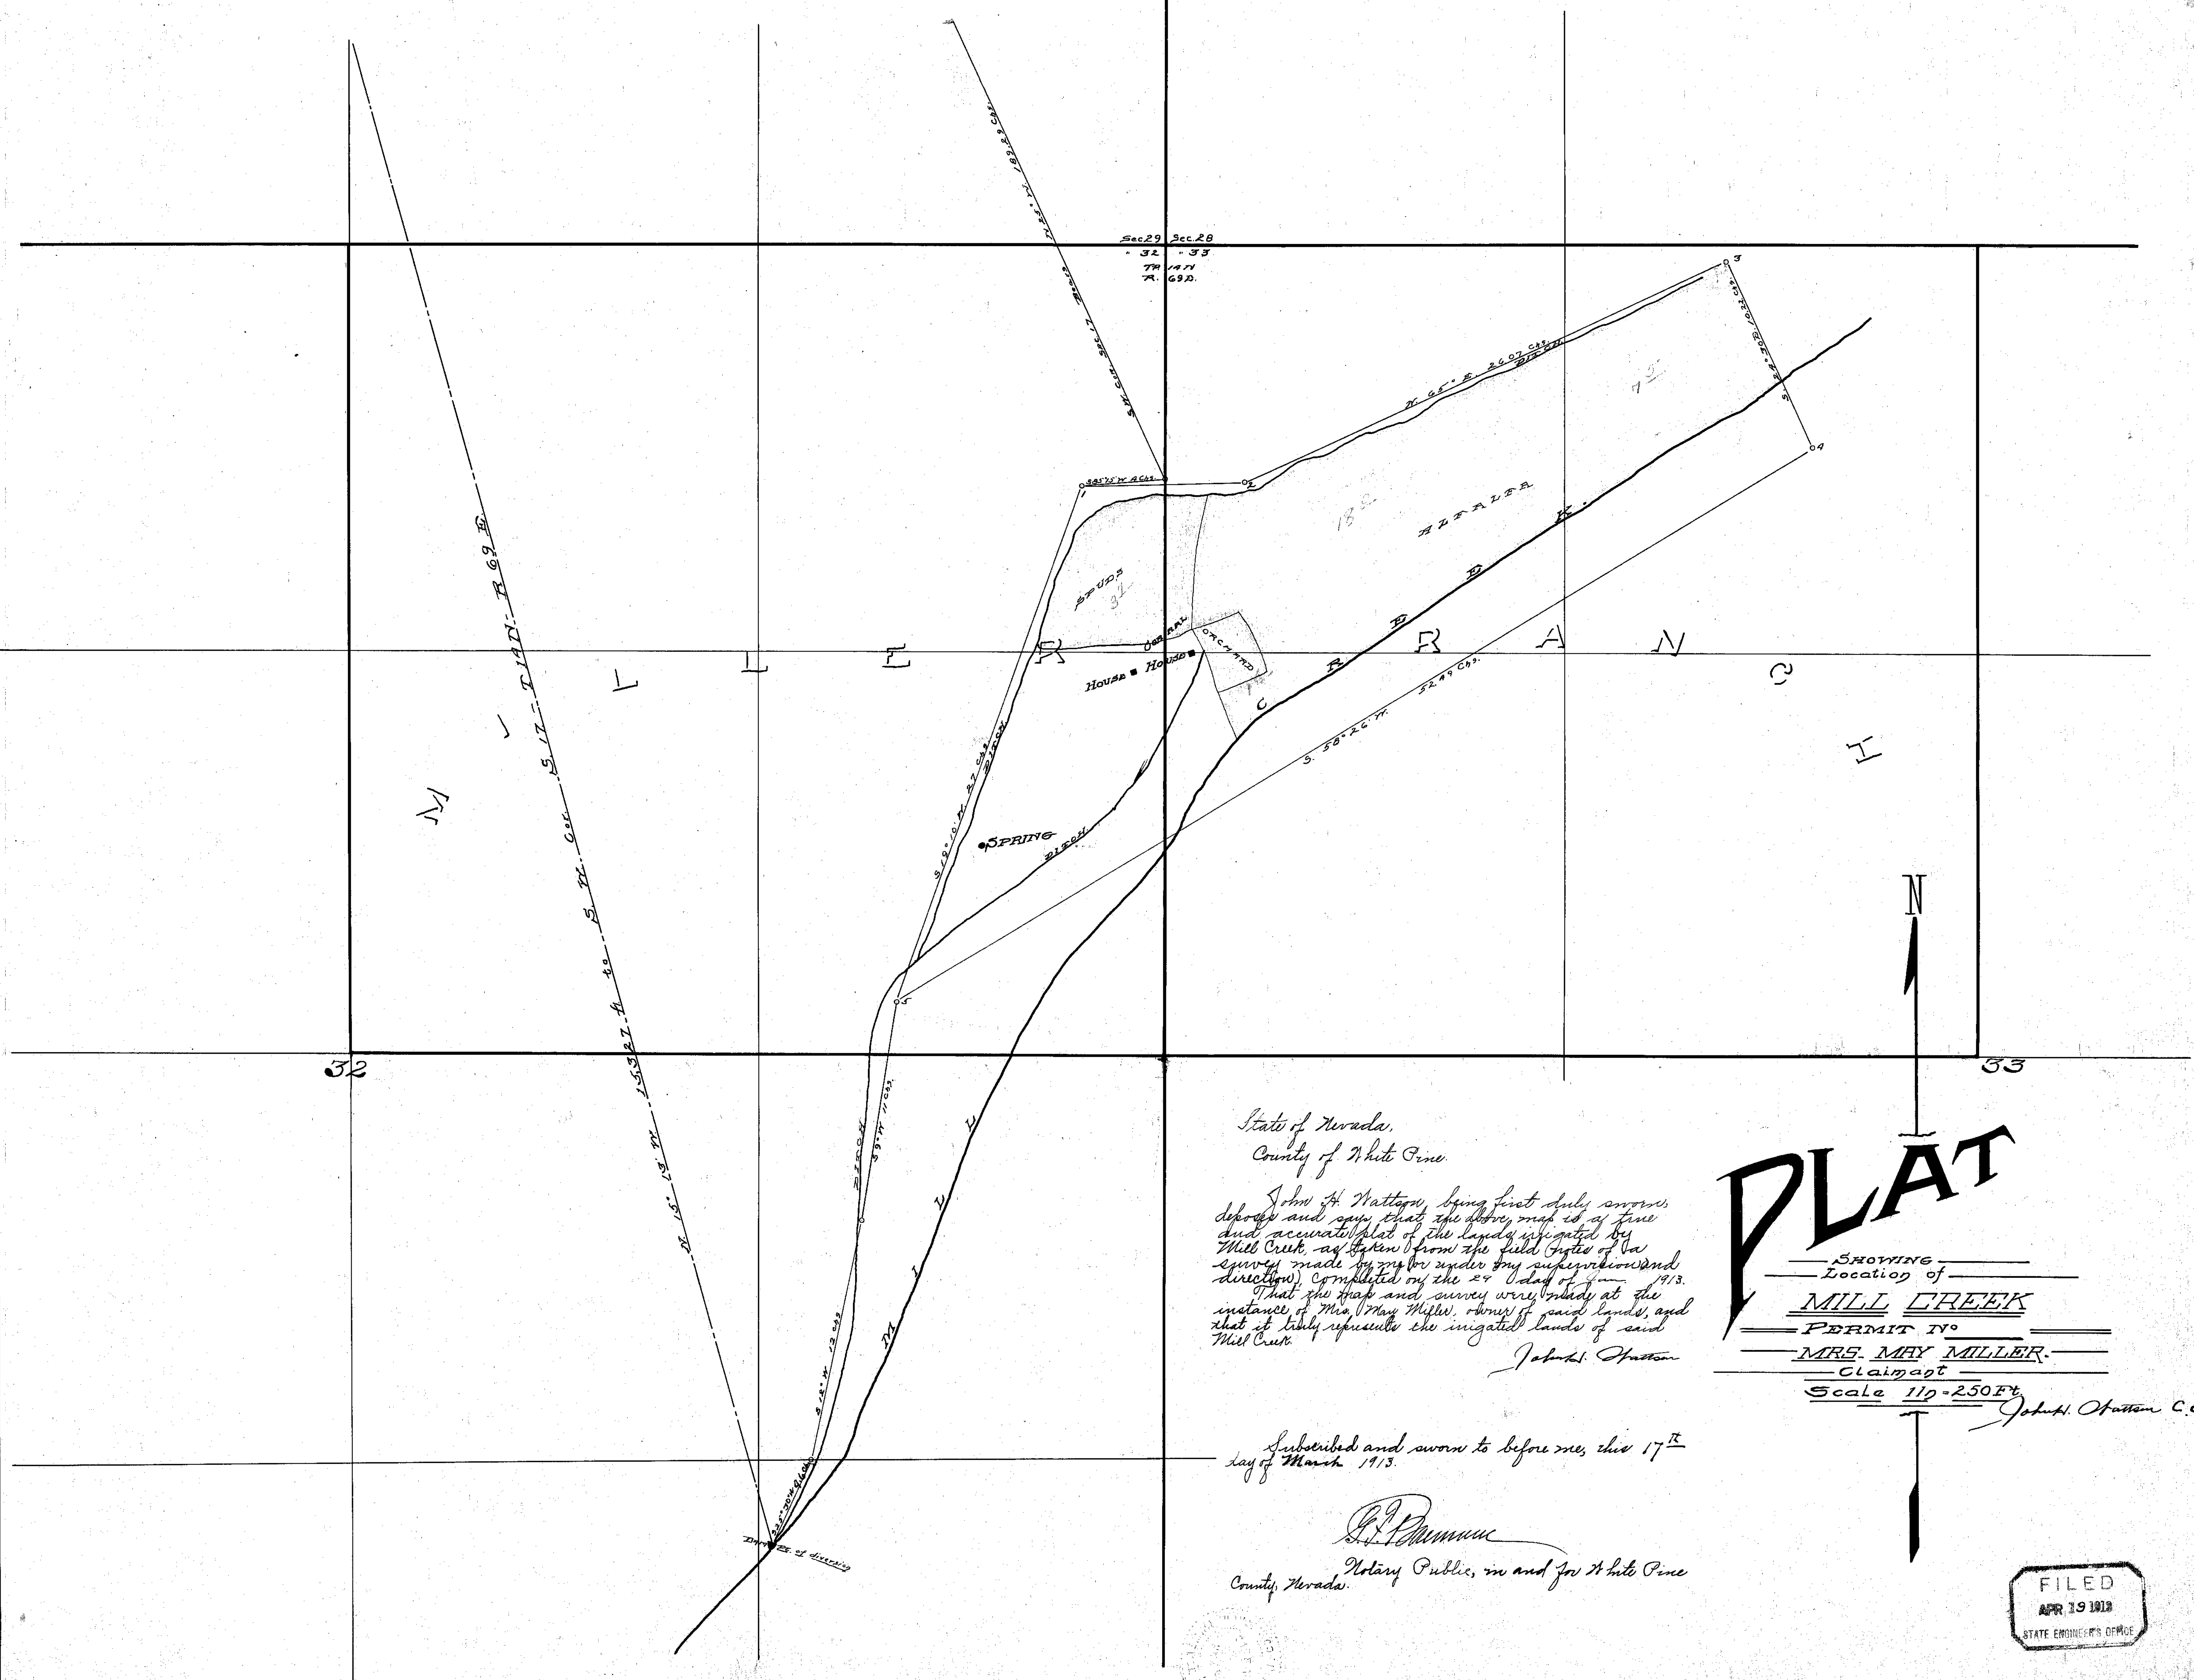

PLAT

SHOWING
Location of
MILL CREEK
PERMIT No
MRS. MAY MILLER.
Claimant
Scale 1 In = 250 Ft.

John H. Wattson C.E.

State of Nevada,
County of White Pine.

John H. Wattson, being first duly sworn, deposes and says that the above map is a true and accurate plat of the lands irrigated by Mill Creek, as taken from the field notes of a survey made by me (or under my supervision and direction) completed on the 29 day of Jan 1913.
That the map and survey were made at the instance of Mrs. May Miller, owner of said lands, and that it truly represents the irrigated lands of said Mill Creek.

John H. Wattson

Subscribed and sworn to before me, this 17th day of March 1913.

G. T. Plummer
Notary Public, in and for White Pine County, Nevada.

FILED
APR 19 1913
STATE ENGINEER'S OFFICE

01235.