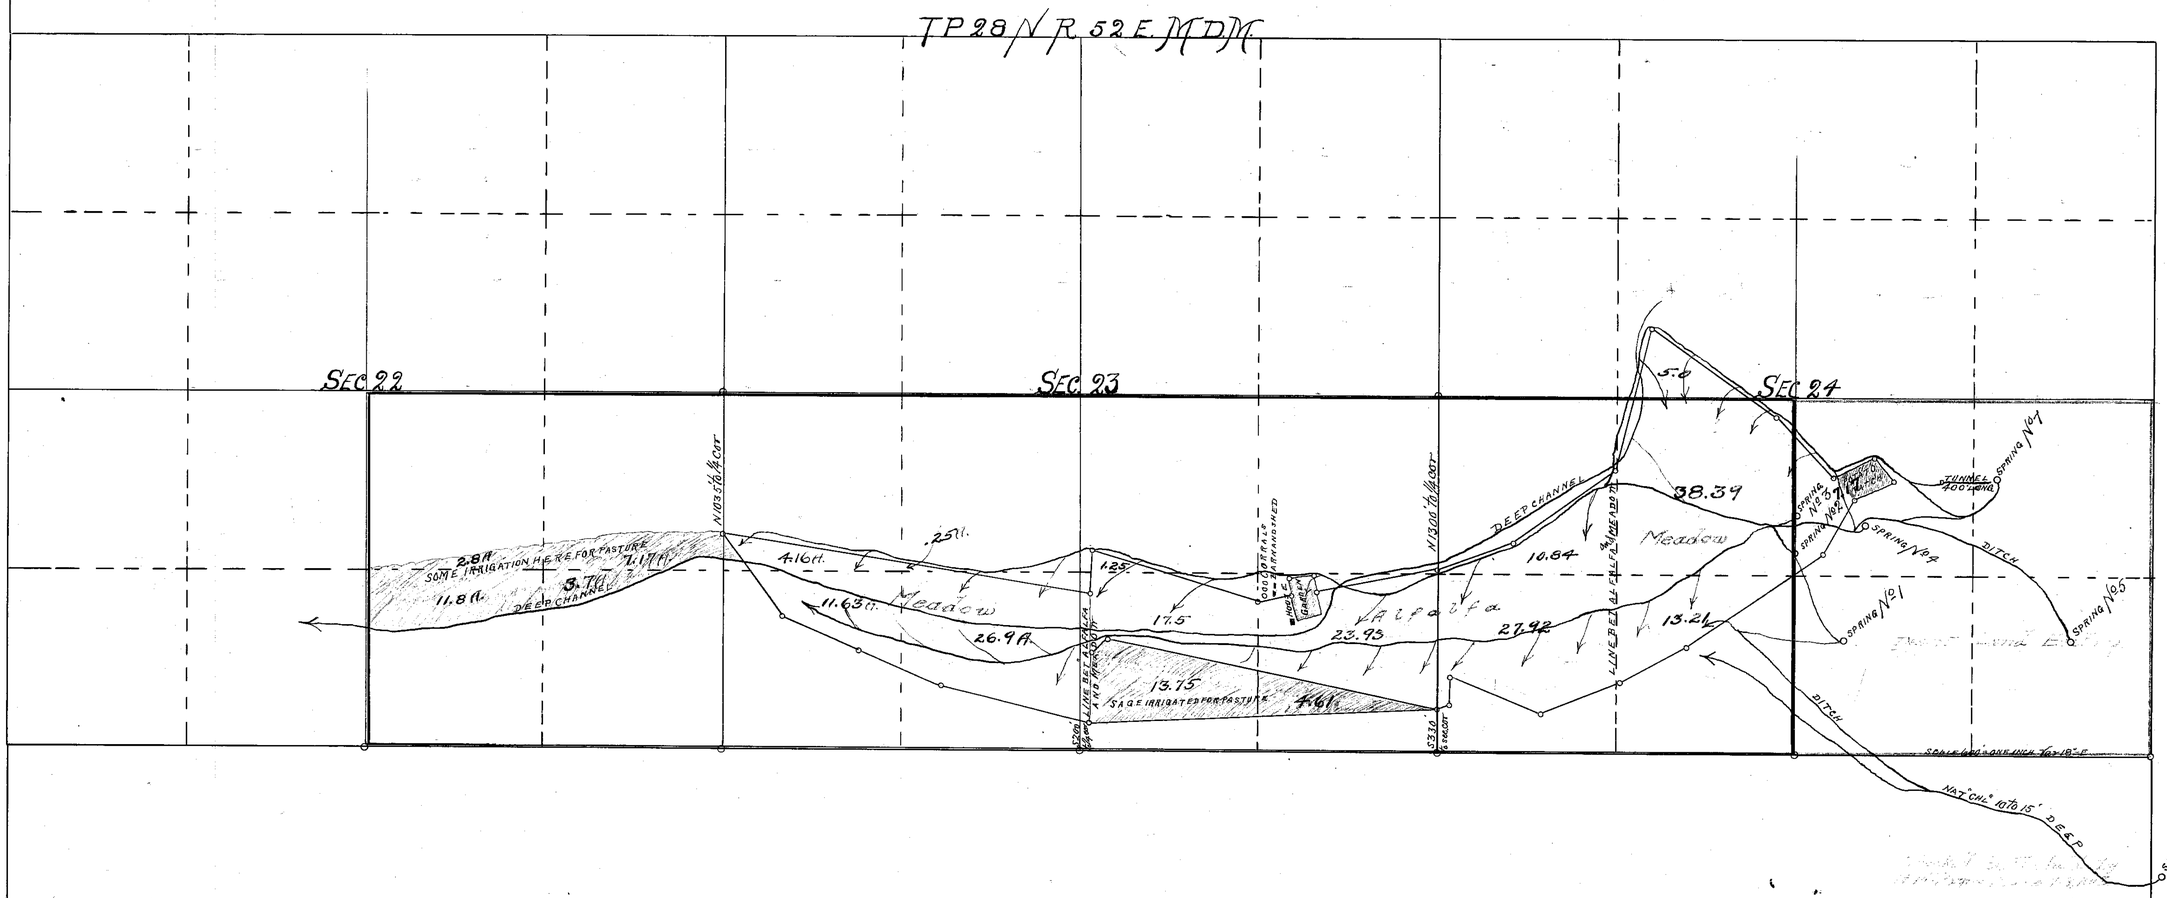

Note - Needle angles and stadia measurements used
EXPLANATORY STATEMENT ACCOMPANIES THIS
Light Black lines with station o indicate travers line run
and will give fair Area
all under fence and cross fence not on line

PROOF OF APPROPRIATION = MAP =

OF THE PREMISES OF FERRARI BROS EUREKA COUNTY NEVADA

State of Nevada } SS
County of Elko }

C. M. Haws - being first duly sworn, deposes and says that the above MAP - is a fairly accurate Plat of the Lands irrigated by FERRARI BROS. as taken from the field Notes of a survey made by me. Completed May 16th 1913.
that the Map and survey were made at the instance of FERRARI BROS Owners of said Lands and that it fairly represents the irrigated Lands of said claimants

C. M. Haws Surveyor

subscribed and sworn to before me
this 24th day of May 1913.

Hayden Henderson

Notary Public in and for the county of ELKO state of Nevada

012.54