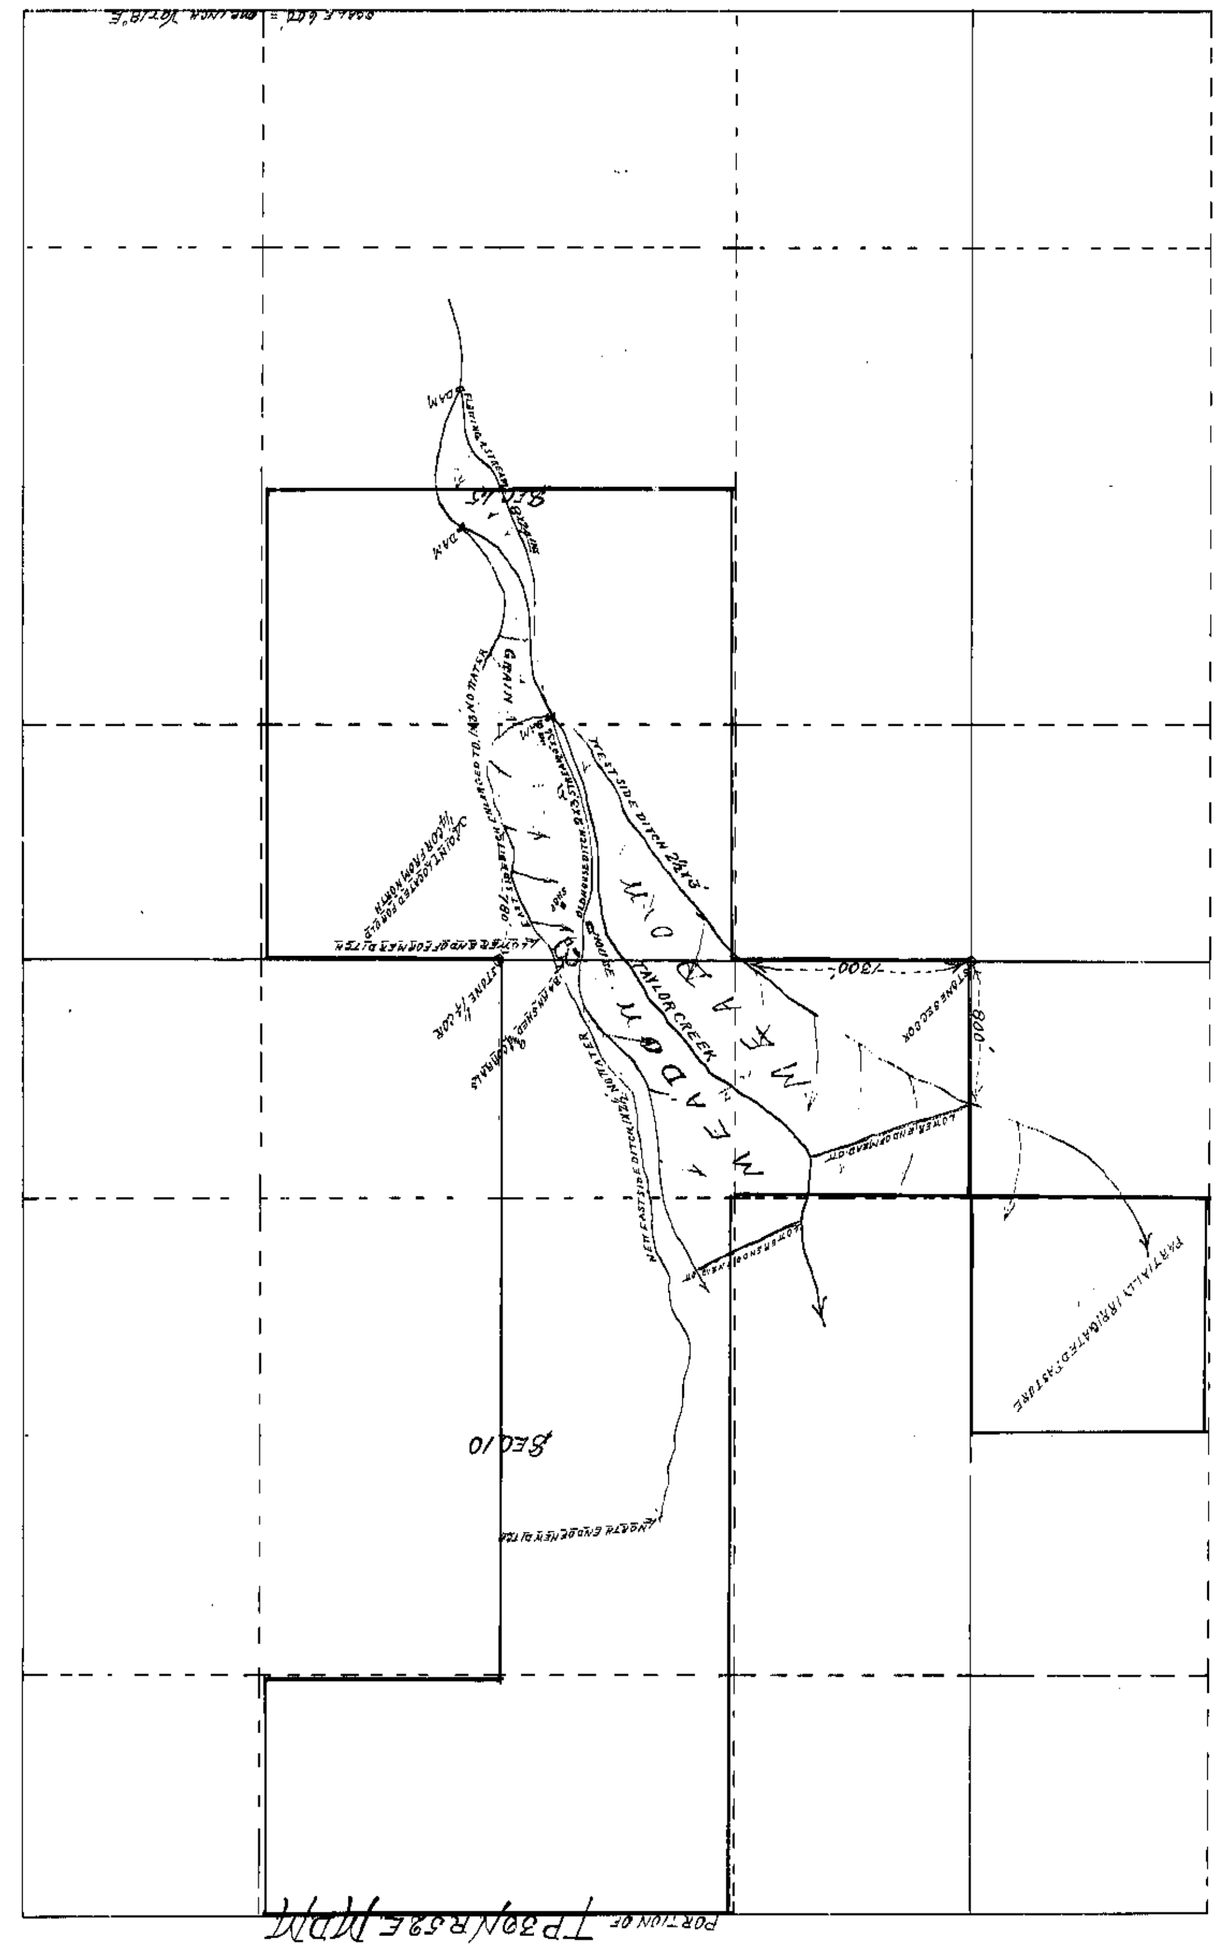

PROOF OF APPROPRIATION = MAP = FOR THE PREMISES OF
JULES J. ALTUBE

State of Nevada } SS
County of Elko. }

C. Mains, being first duly sworn, deposes and says that the above Map is a fairly accurate plat of the Lands irrigated by JULES J. ALTUBE as taken from the field notes of a survey made by me, completed on July 24 1913 that the Map and survey were made at the instance of JULES J. ALTUBE owner of said Lands, and that it fairly represents the irrigated Lands of said claimant.

C. M. Mains Surveyor

subscribed and sworn to before me
this day of 1913

Notary Public in and for the county of Elko. State of Nevada.

Note - Portion shaded dam GREEN MEADOW, light GREEN BOTTOM
" " " ORANGE NEWLAND, YELLOW - GRAIN
" " " LIGHT " formerly irrigated not so this year on act. of leveling.

01257