SECTION	SUB-DIVISION	TOWNSHIP	RANGE	CULTIVATED ACREAGE	DESCRIPTION OF CULTURE	DATE OF FIRST CULTURE

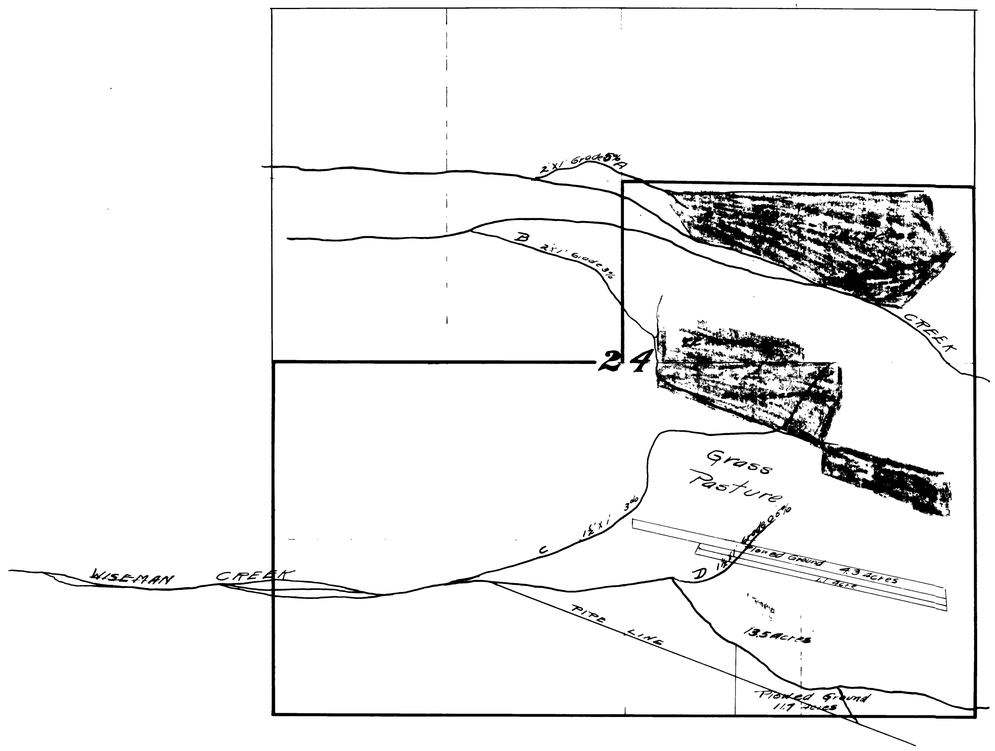

T36N. R61E. M.D.B.&M.

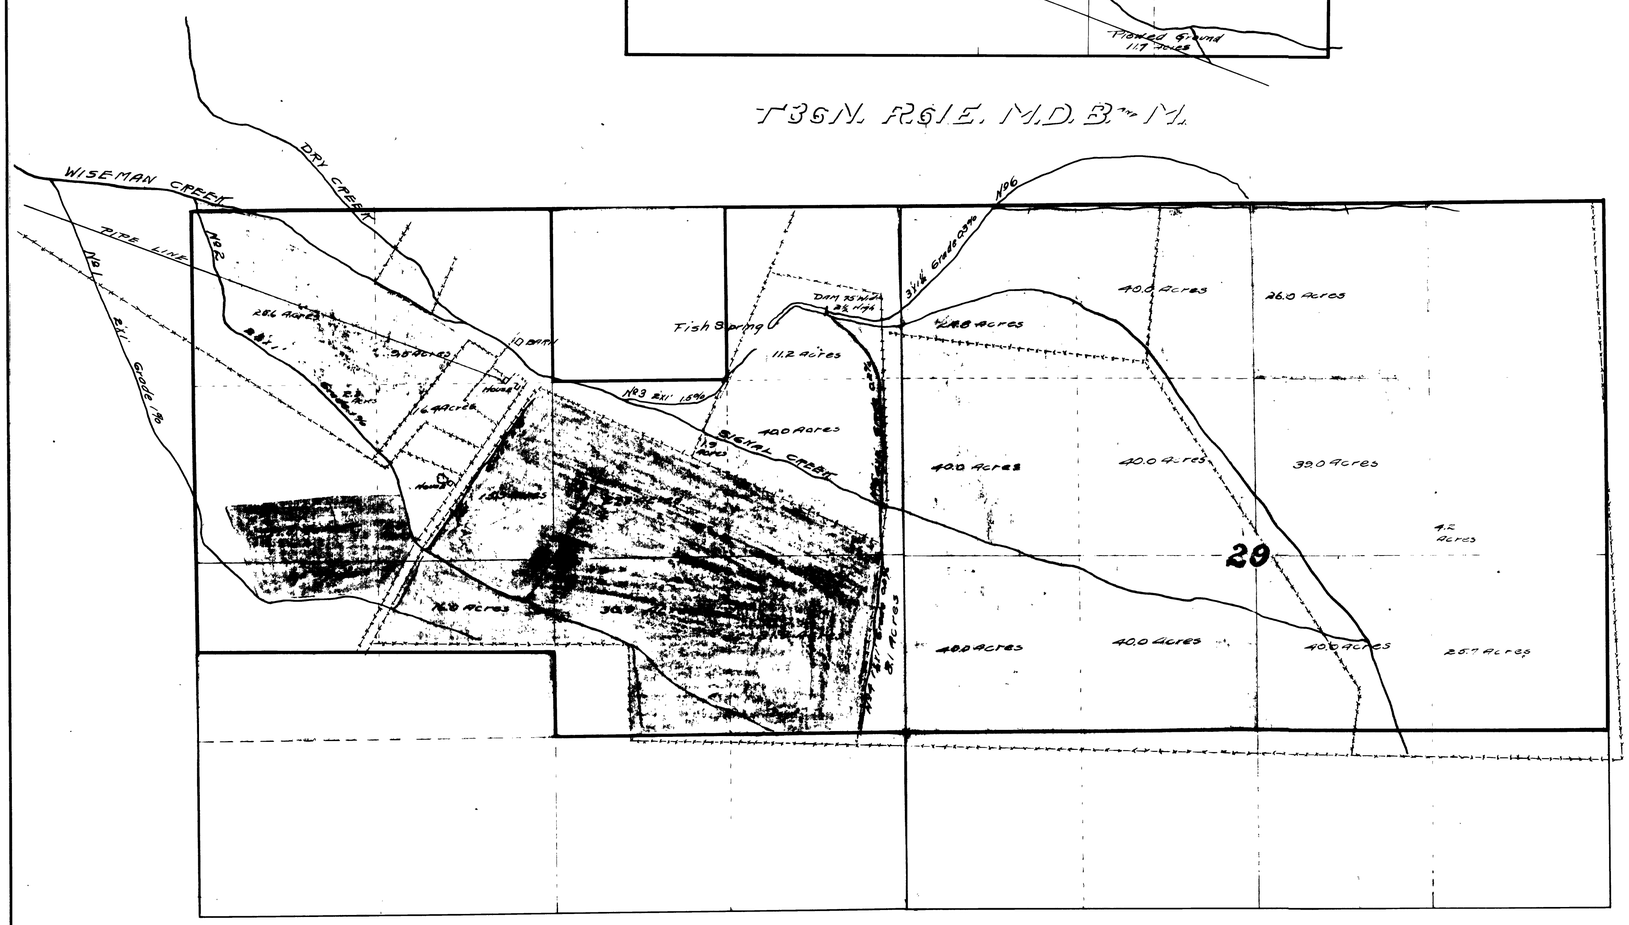

T.36N. R62E.

CULTURAL MAP
OF
RANCH
OWNED BY
JAMES A. RALPH.

LAND IRRIGATED WITH WATER FROM DRY CREEK, SIGNAL CREEK AND SPRING.

SCALE 600 FT = 1 INCH.

STATE OF NEVADA } SS
COUNTY OF ELKO

F.R. Jacoby, being first duly sworn, deposes and says that the above map is a true and accurate plat of the lands irrigated by James A. Ralph as taken from the field notes of a survey made by me completed on the 3rd day of April 1913.

That the map and survey were made at the instance of James A. Ralph owner of said lands, and that it truly represents the irrigated lands of said James A. Ralph.

F.R. Jacoby, Surveyor.

Subscribed and sworn to before me this 16th day of April 1913

Notary Public, in and for ELKO County Nevada

LEC JUN 19 1913