Section	Sub-division	Township	Range	Cultivated acreage	Description of Culture	Date of first Culture
29	SE¼ of SW¼	4 N	68 E	1.4	Spuds	unknown
32	N½ of NE¼	4 N	68 E	5.8	Spuds and Hay	"

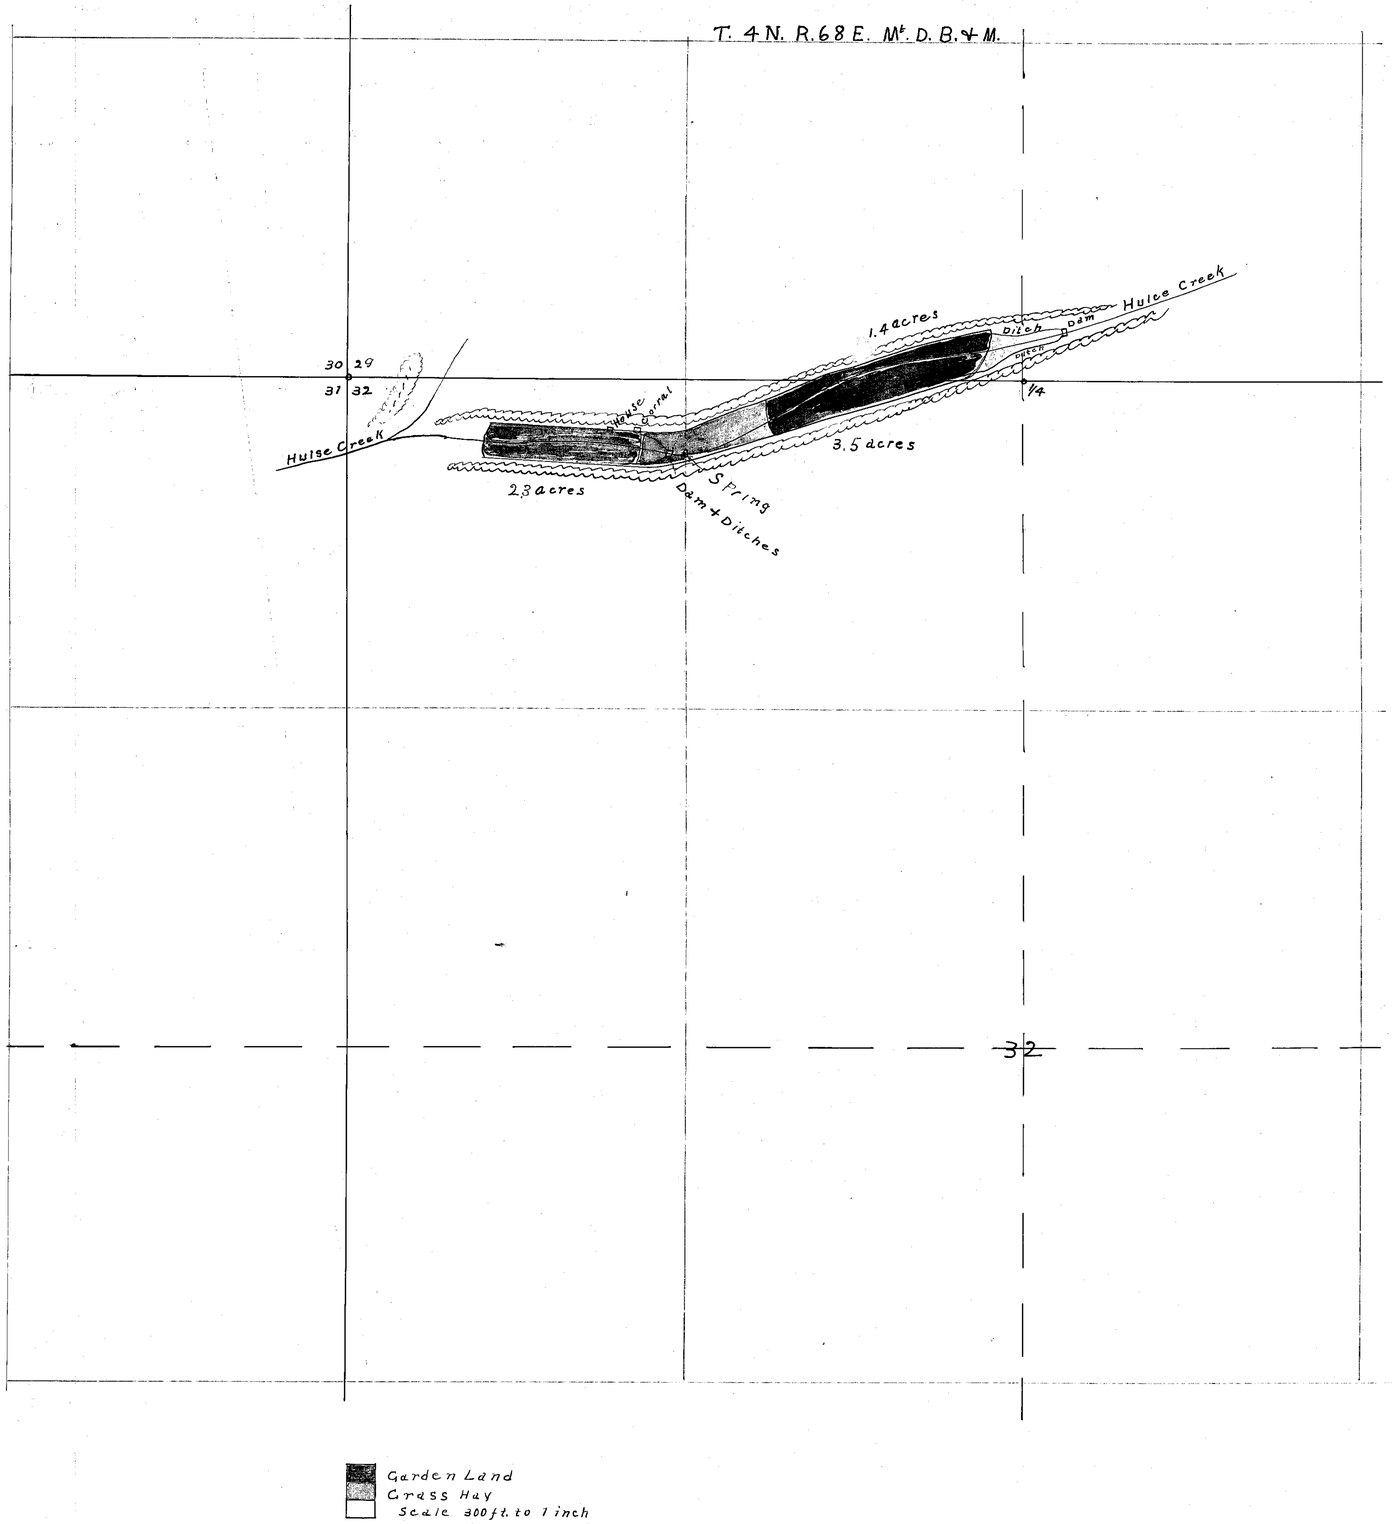

PLAT of the LANDS and WATER RIGHTS
of
H. I. OLINGHOUSE
at
HULSE CREEK

State of Nevada }
County of Lincoln } S.S.

Frank Walker, being first duly sworn, deposes and says that the above map is a true and accurate plat of the lands irrigated by H. I. Olinghouse, as taken from the field notes of a survey made by me, completed on the 20th day of June 1913.

That the map and survey were made at the instance of H. I. Olinghouse owner of said lands, and that it truly represents the irrigated lands of said H. I. Olinghouse

Frank Walker surveyor

Subscribed and sworn to before me this 24 day of June 1913.

C. W. Harrison

Notary Public, in and for Lincoln County Nevada.

FILED
AUG 23 1913
STATE ENGINEER'S OFFICE

01260