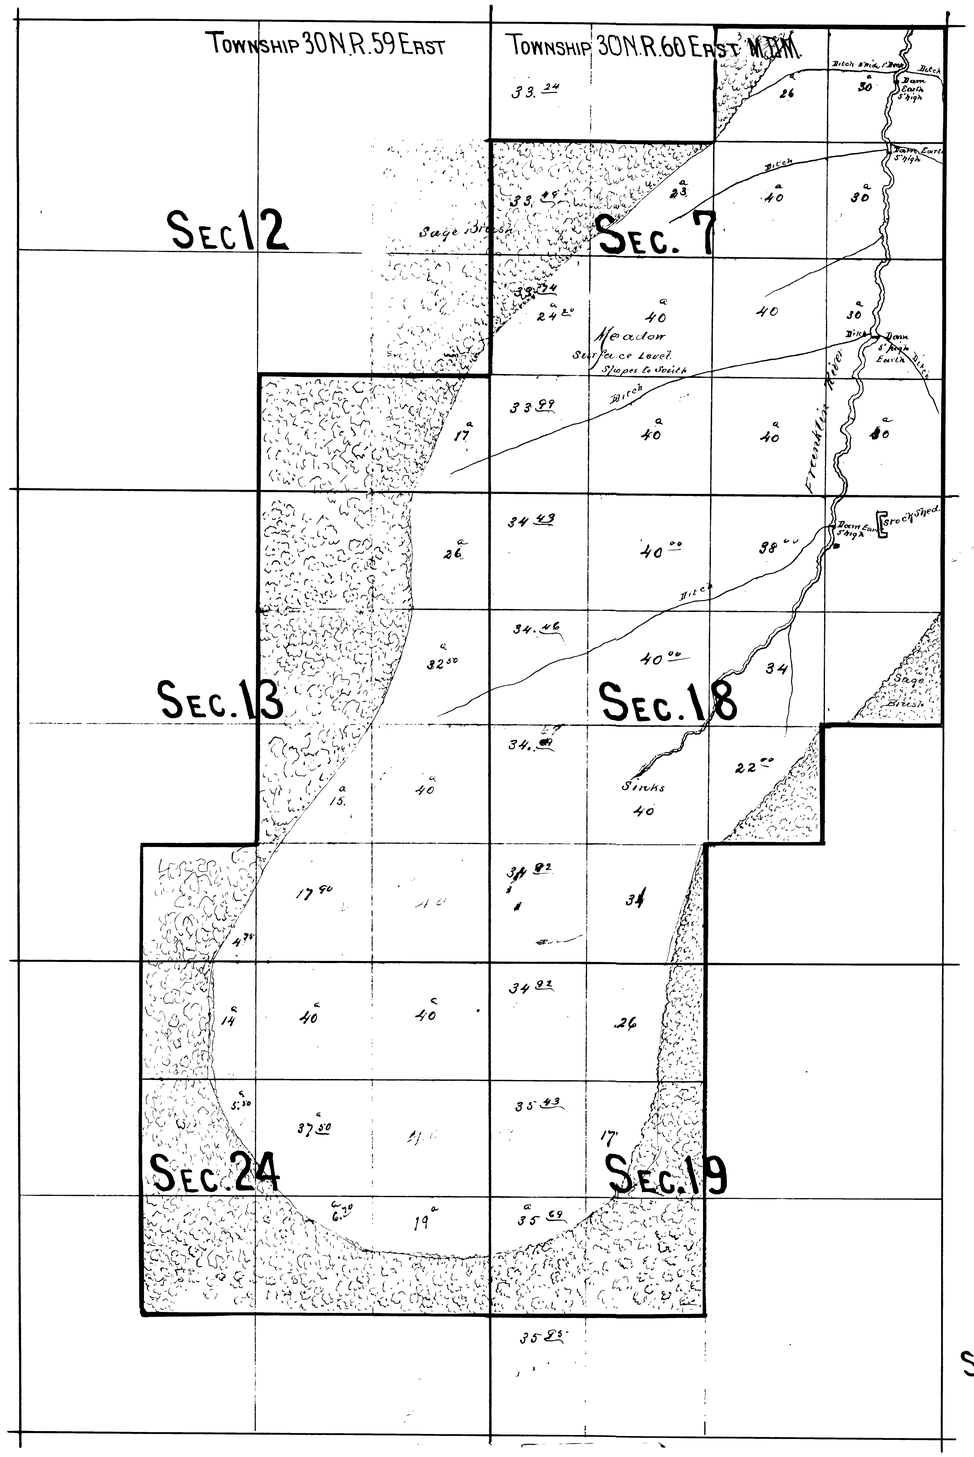

Section	Subdivis	Township	Range	Cultivated Acreage	Description Cultivation	Date of First Cultivation
7.	N.E¼	30N.	60 E	126.00	Meadow.	
"	NW¼	"	"	23.00	Mid Red Top	
"	SE¼	"	"	140.00	" " "	
"	SW¼	"	"	138.19	" " "	
18.	NE¼	"	"	158.00	" " "	
"	NW¼	"	"	148.87	" " "	
"	S. E¼	"	"	28.00	" " "	
"	SW¼	"	"	143.41	" " "	
19	N.W¼	"	"	113.35	" " "	
"	SW¼	"	"	35.69	" " "	
12	SE¼	30	59E	17.00	" " "	
13.	NE¼	"	"	58.50	" " "	
"	SE¼	"	"	112.90	" " "	
24	NE¼	"	"	157.50	" " "	
"	NW¼	"	"	19.50	" " "	
"	SE¼	"	"	25.70		

State of Nevada
County of Elko } I William P. Wright being first duly sworn, depose and says that the annexed Map is a true and accurate plat of the land irrigated by Thomas V. Odgers as taken from the field Notes of a Survey made by me, Completed on the 9th day of January 1913

That the Map and Survey were made at the instance of Thomas V Odgers owner of said land and it truly represents the irrigated land of said T. V. Odgers.

William P. Wright
Surveyor

Subscribed and Sworn to before me this 28th day of Aug. 1913

Geo. T. Williams,
Notary Public for Elko County
Nevada.

MAP
OF THE
LAND BELONGING
THOMAS V. ODGERS

SEC. 12-13-24 TOWN. 30 N.R. 59 AND SEC. 7-18-19 TOWN. 30 N.R. 60 EAST M.D.M.

ELKO COUNTY
NEVADA
Scale 800 Feet to an Inch

01264