# MAP
## SHOWING THE LOCATION OF SPRINGS AND WATERING PLACES ON THE RANGE LANDS OF THE ADAMS-McGILL CO.

SCALE 5000 FT. = 1 INCH.

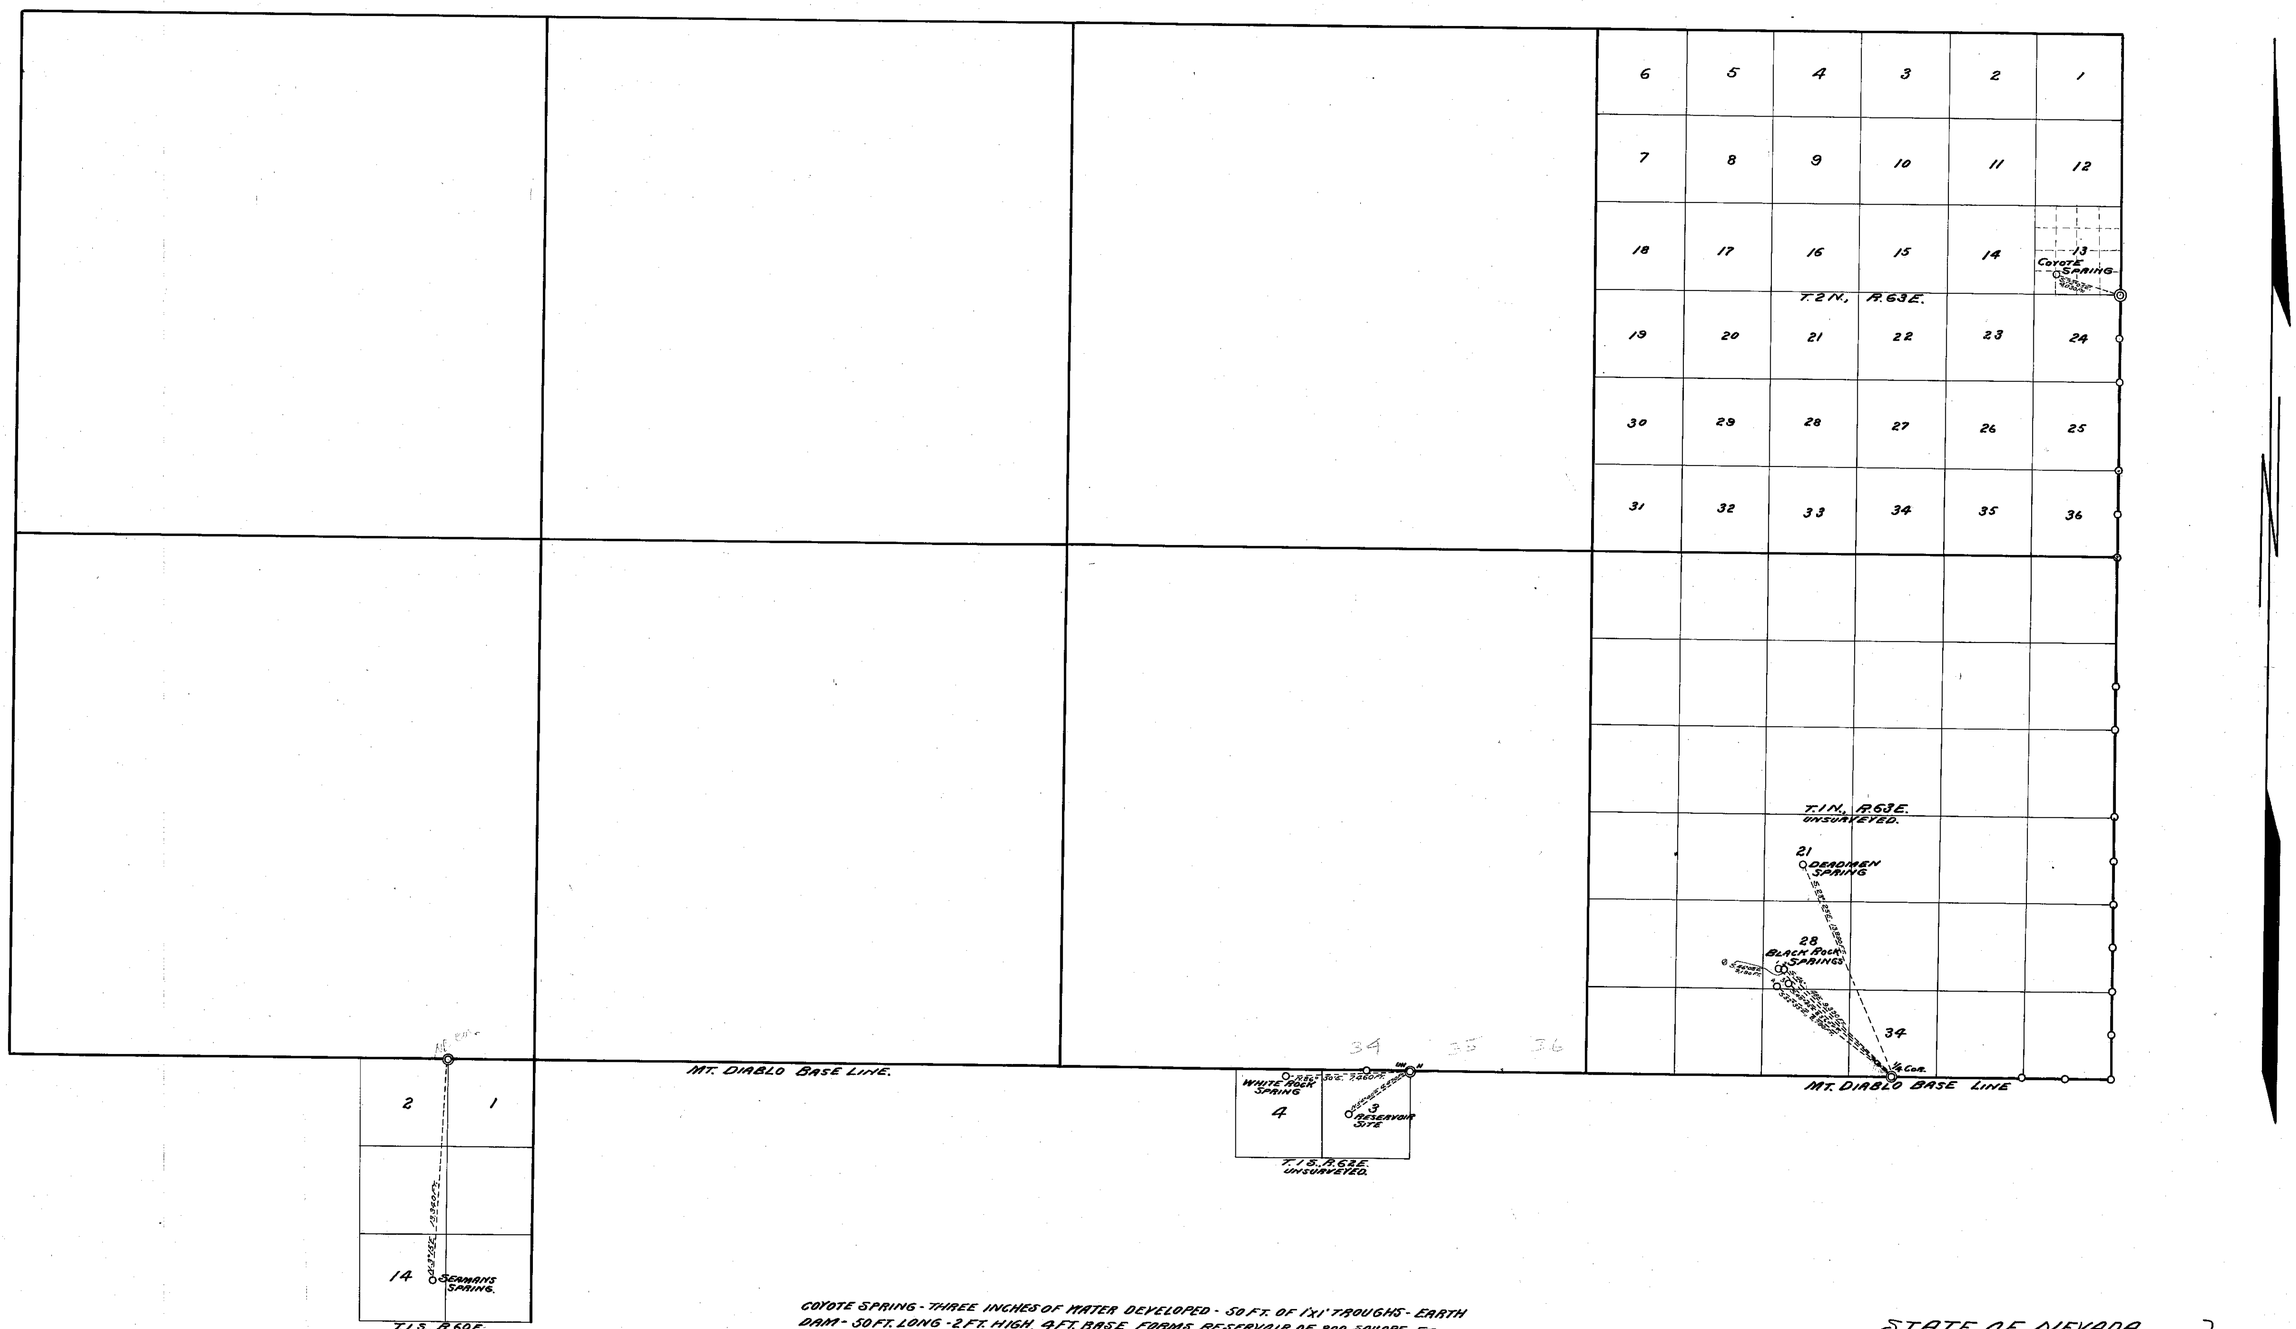


COYOTE SPRING - THREE INCHES OF WATER DEVELOPED - 50 FT. OF 1'x1' TROUGHS - EARTH DAM - 50 FT. LONG - 2 FT. HIGH, 4 FT. BASE FORMS RESERVOIR OF 800 SQUARE FT.
DEADMEN SPRING - ONE-HALF INCH OF WATER DEVELOPED RESERVOIR OF CONCRETE TANK 12 X 12 FT. - 2 FT. DEEP.
BLACK ROCK SPRINGS.
*1 WET WEATHER SPRING - VERY SMALL UNDEVELOPED.
*2 WET WEATHER SPRING - VERY SMALL UNDEVELOPED.
*3 WET WEATHER SPRING - VERY SMALL UNDEVELOPED.
*4 ONE INCH OF WATER DEVELOPED - 48 FT. OF 1'x1 FT. TROUGHS SIX DAMS, EACH 10 FT. LONG, 1 FT. HIGH - FORM SIX RESERVOIRS EACH COVERING 100 SQUARE FT.
WHITE ROCK SPRING - ONE-HALF INCH OF WATER DEVELOPED TROUGH 1'x1' - 12 FT. LONG.
SEAMANS SPRING - ONE-HALF INCH OF WATER DEVELOPED TROUGHS 1'x1' - 24 FT. LONG.

STATE OF NEVADA. }
COUNTY OF WHITE PINE. } S. S.

I, F. W. MILLARD OF ELY, COUNTY OF WHITE PINE STATE OF NEVADA, HEREBY CERTIFY THAT THE ABOVE MAP IS A TRUE AND ACCURATE PLAT OF THE ADAMS-McGILL CO'S WATERING PLACES, AS TAKEN FROM THE FIELD NOTES OF A SURVEY MADE BY ME JULY 13 - AUGUST 14 - 1913. AND AT THE INSTANCE OF ADAMS-McGILL CO., THAT IT REPRESENTS THE RANGE LANDS AND WATERING PLACES TOGETHER WITH THE LOCATION OF STREAMS AND DITCHES IN THE IMMEDIATE VICINITY.

F. W. Millard.
SURVEYOR.

NOV 8 1913

01265 - 01266 - 01267 - 01268.