Sec	Subdivision	Tp	Range	Cult Area	Culture	Date of Culture
25	SE¼ of NE¼	44N	37E	2.85	Grain	
	SW¼ " NE¼			3.3	"	
				12.2	Alfalfa	
				.4	Garden	
				1.1	Orchard	
	NW¼ " NE¼			34.1	Meadow	
				.7	Pasture	
	NE¼ " NW¼			6.5	Meadow	
24	SE¼ " SW¼			7.3	"	
	SW¼ " SE¼			1.7	"	

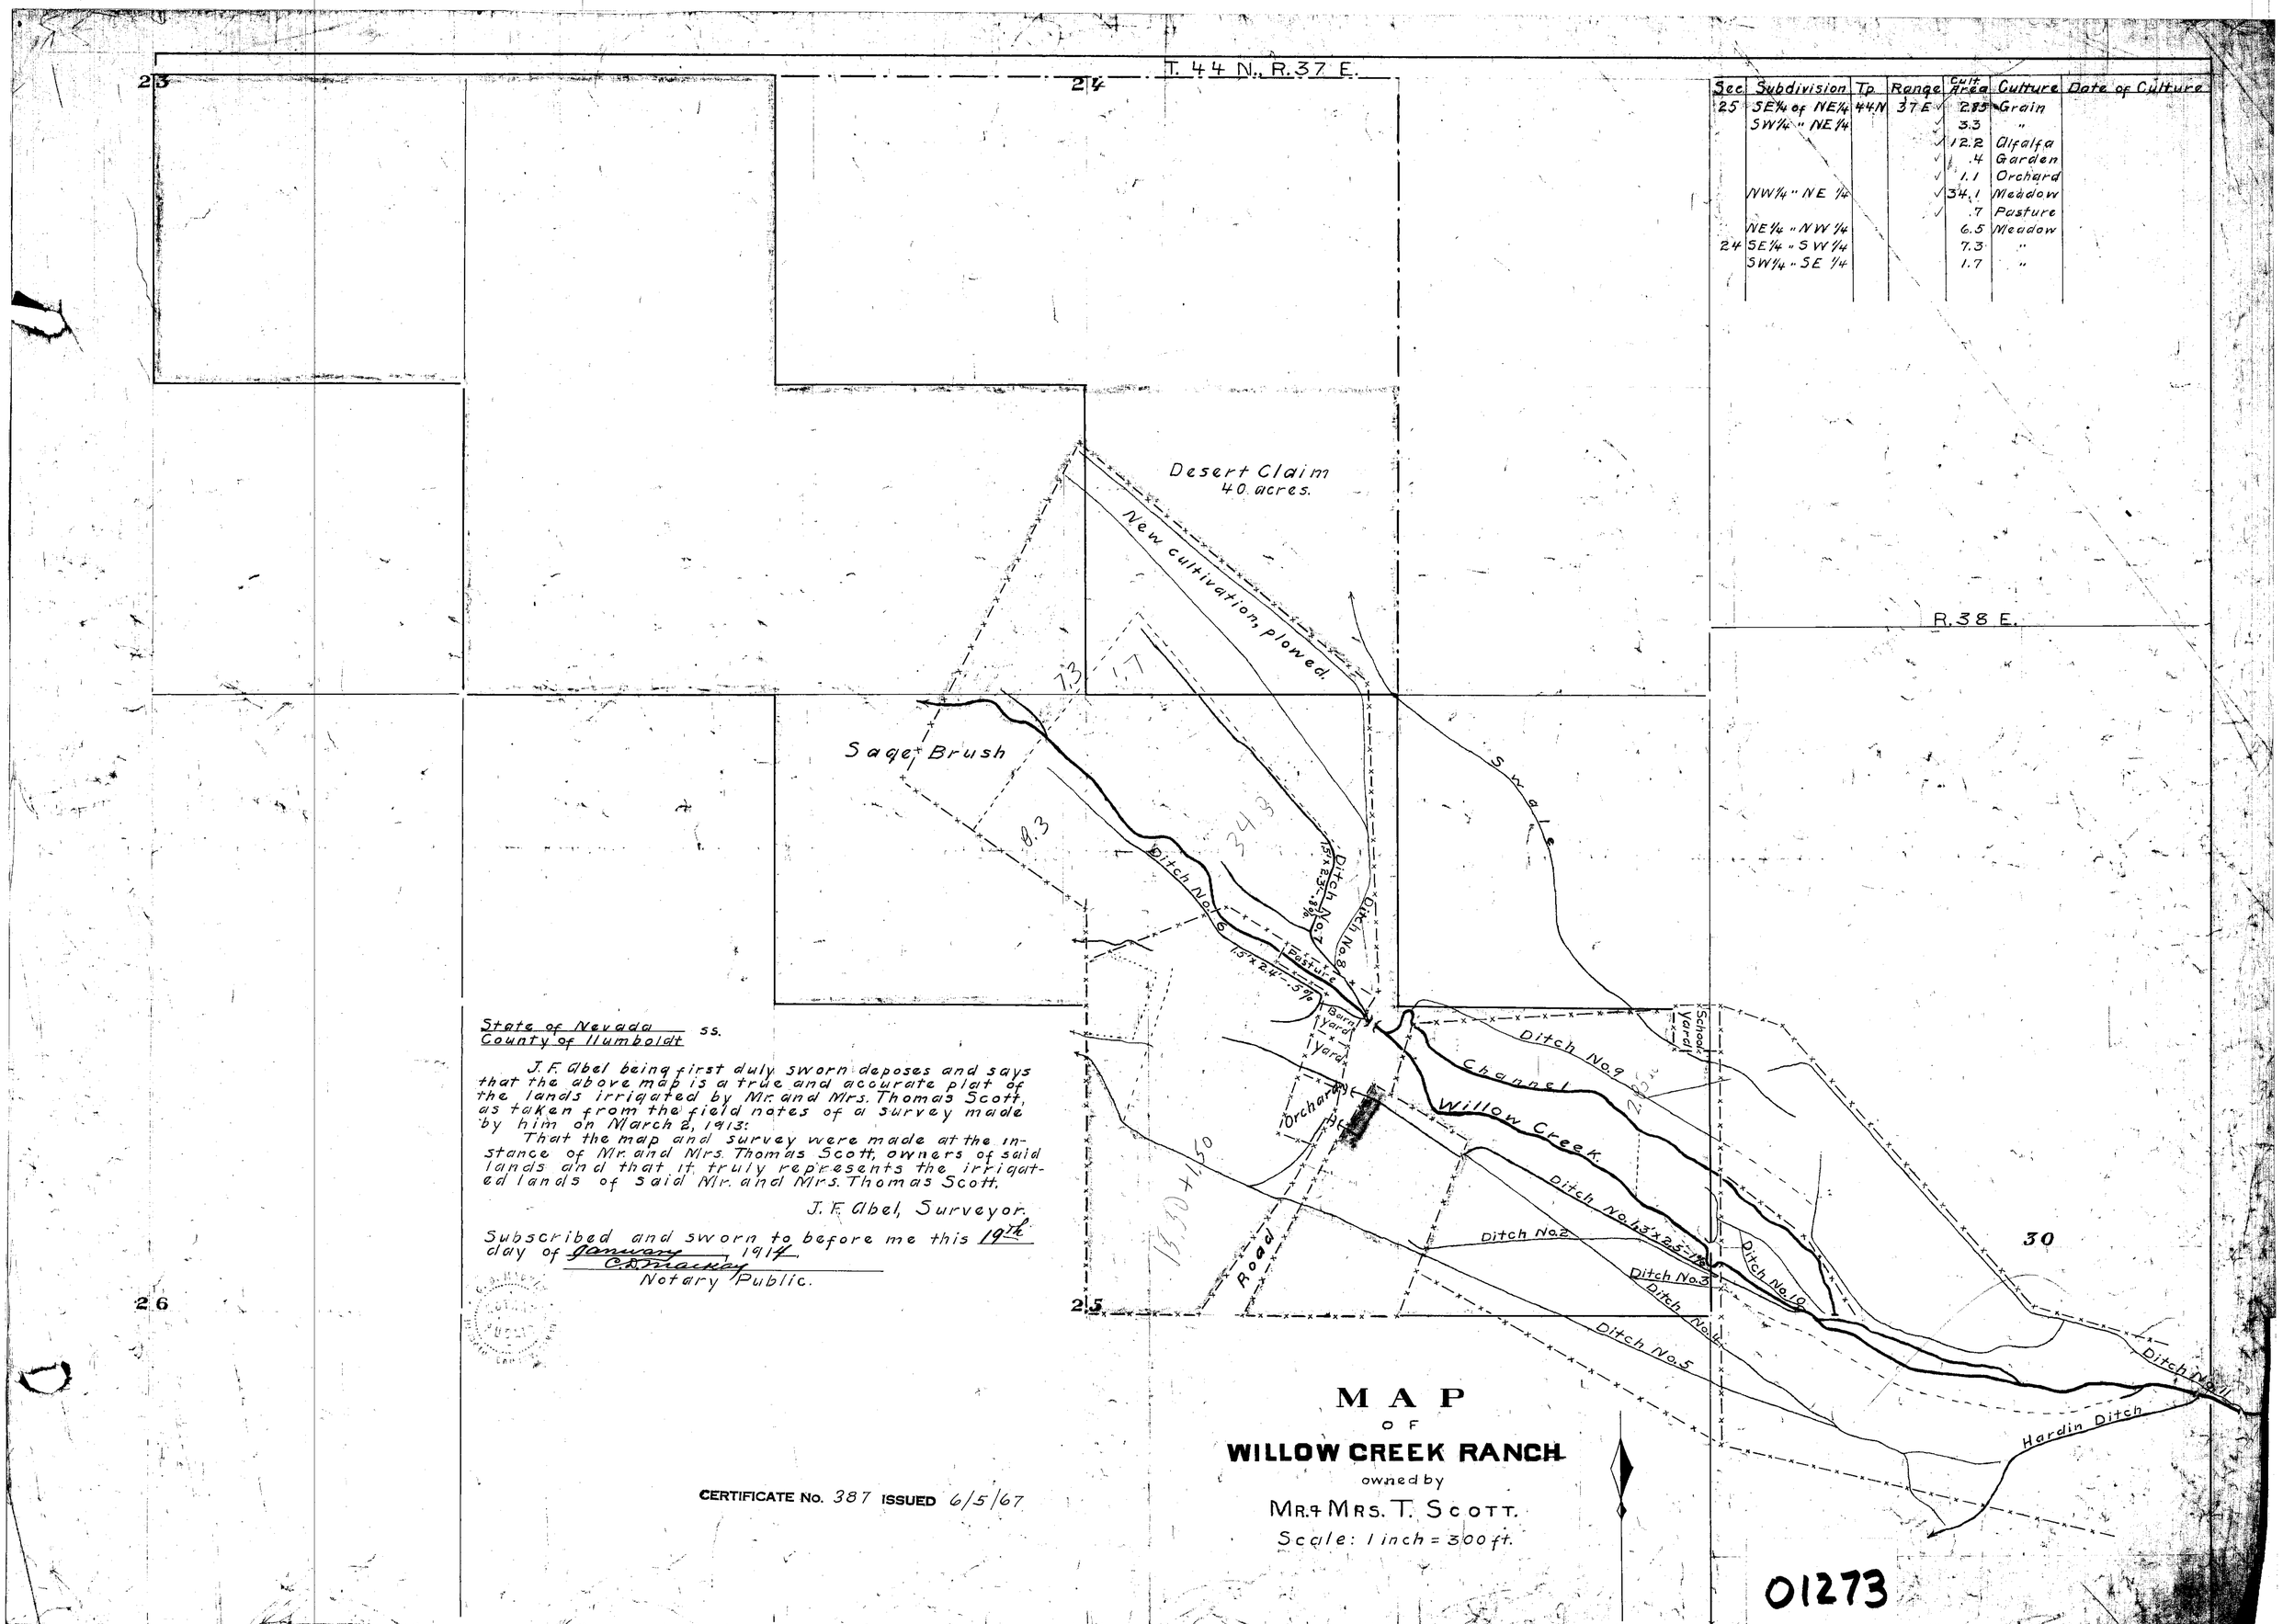

State of Nevada
County of Humboldt ss.

J. F. Abel being first duly sworn deposes and says that the above map is a true and accurate plat of the lands irrigated by Mr. and Mrs. Thomas Scott, as taken from the field notes of a survey made by him on March 2, 1913:

That the map and survey were made at the instance of Mr. and Mrs. Thomas Scott, owners of said lands and that it truly represents the irrigated lands of said Mr. and Mrs. Thomas Scott.

J. F. Abel, Surveyor.

Subscribed and sworn to before me this 19th day of January, 1914.

C. R. Mackey
Notary Public.

MAP
OF
WILLOW CREEK RANCH
owned by
MR. & MRS. T. SCOTT.
Scale: 1 inch = 300 ft.

CERTIFICATE No. 387 ISSUED 6/5/67

01273