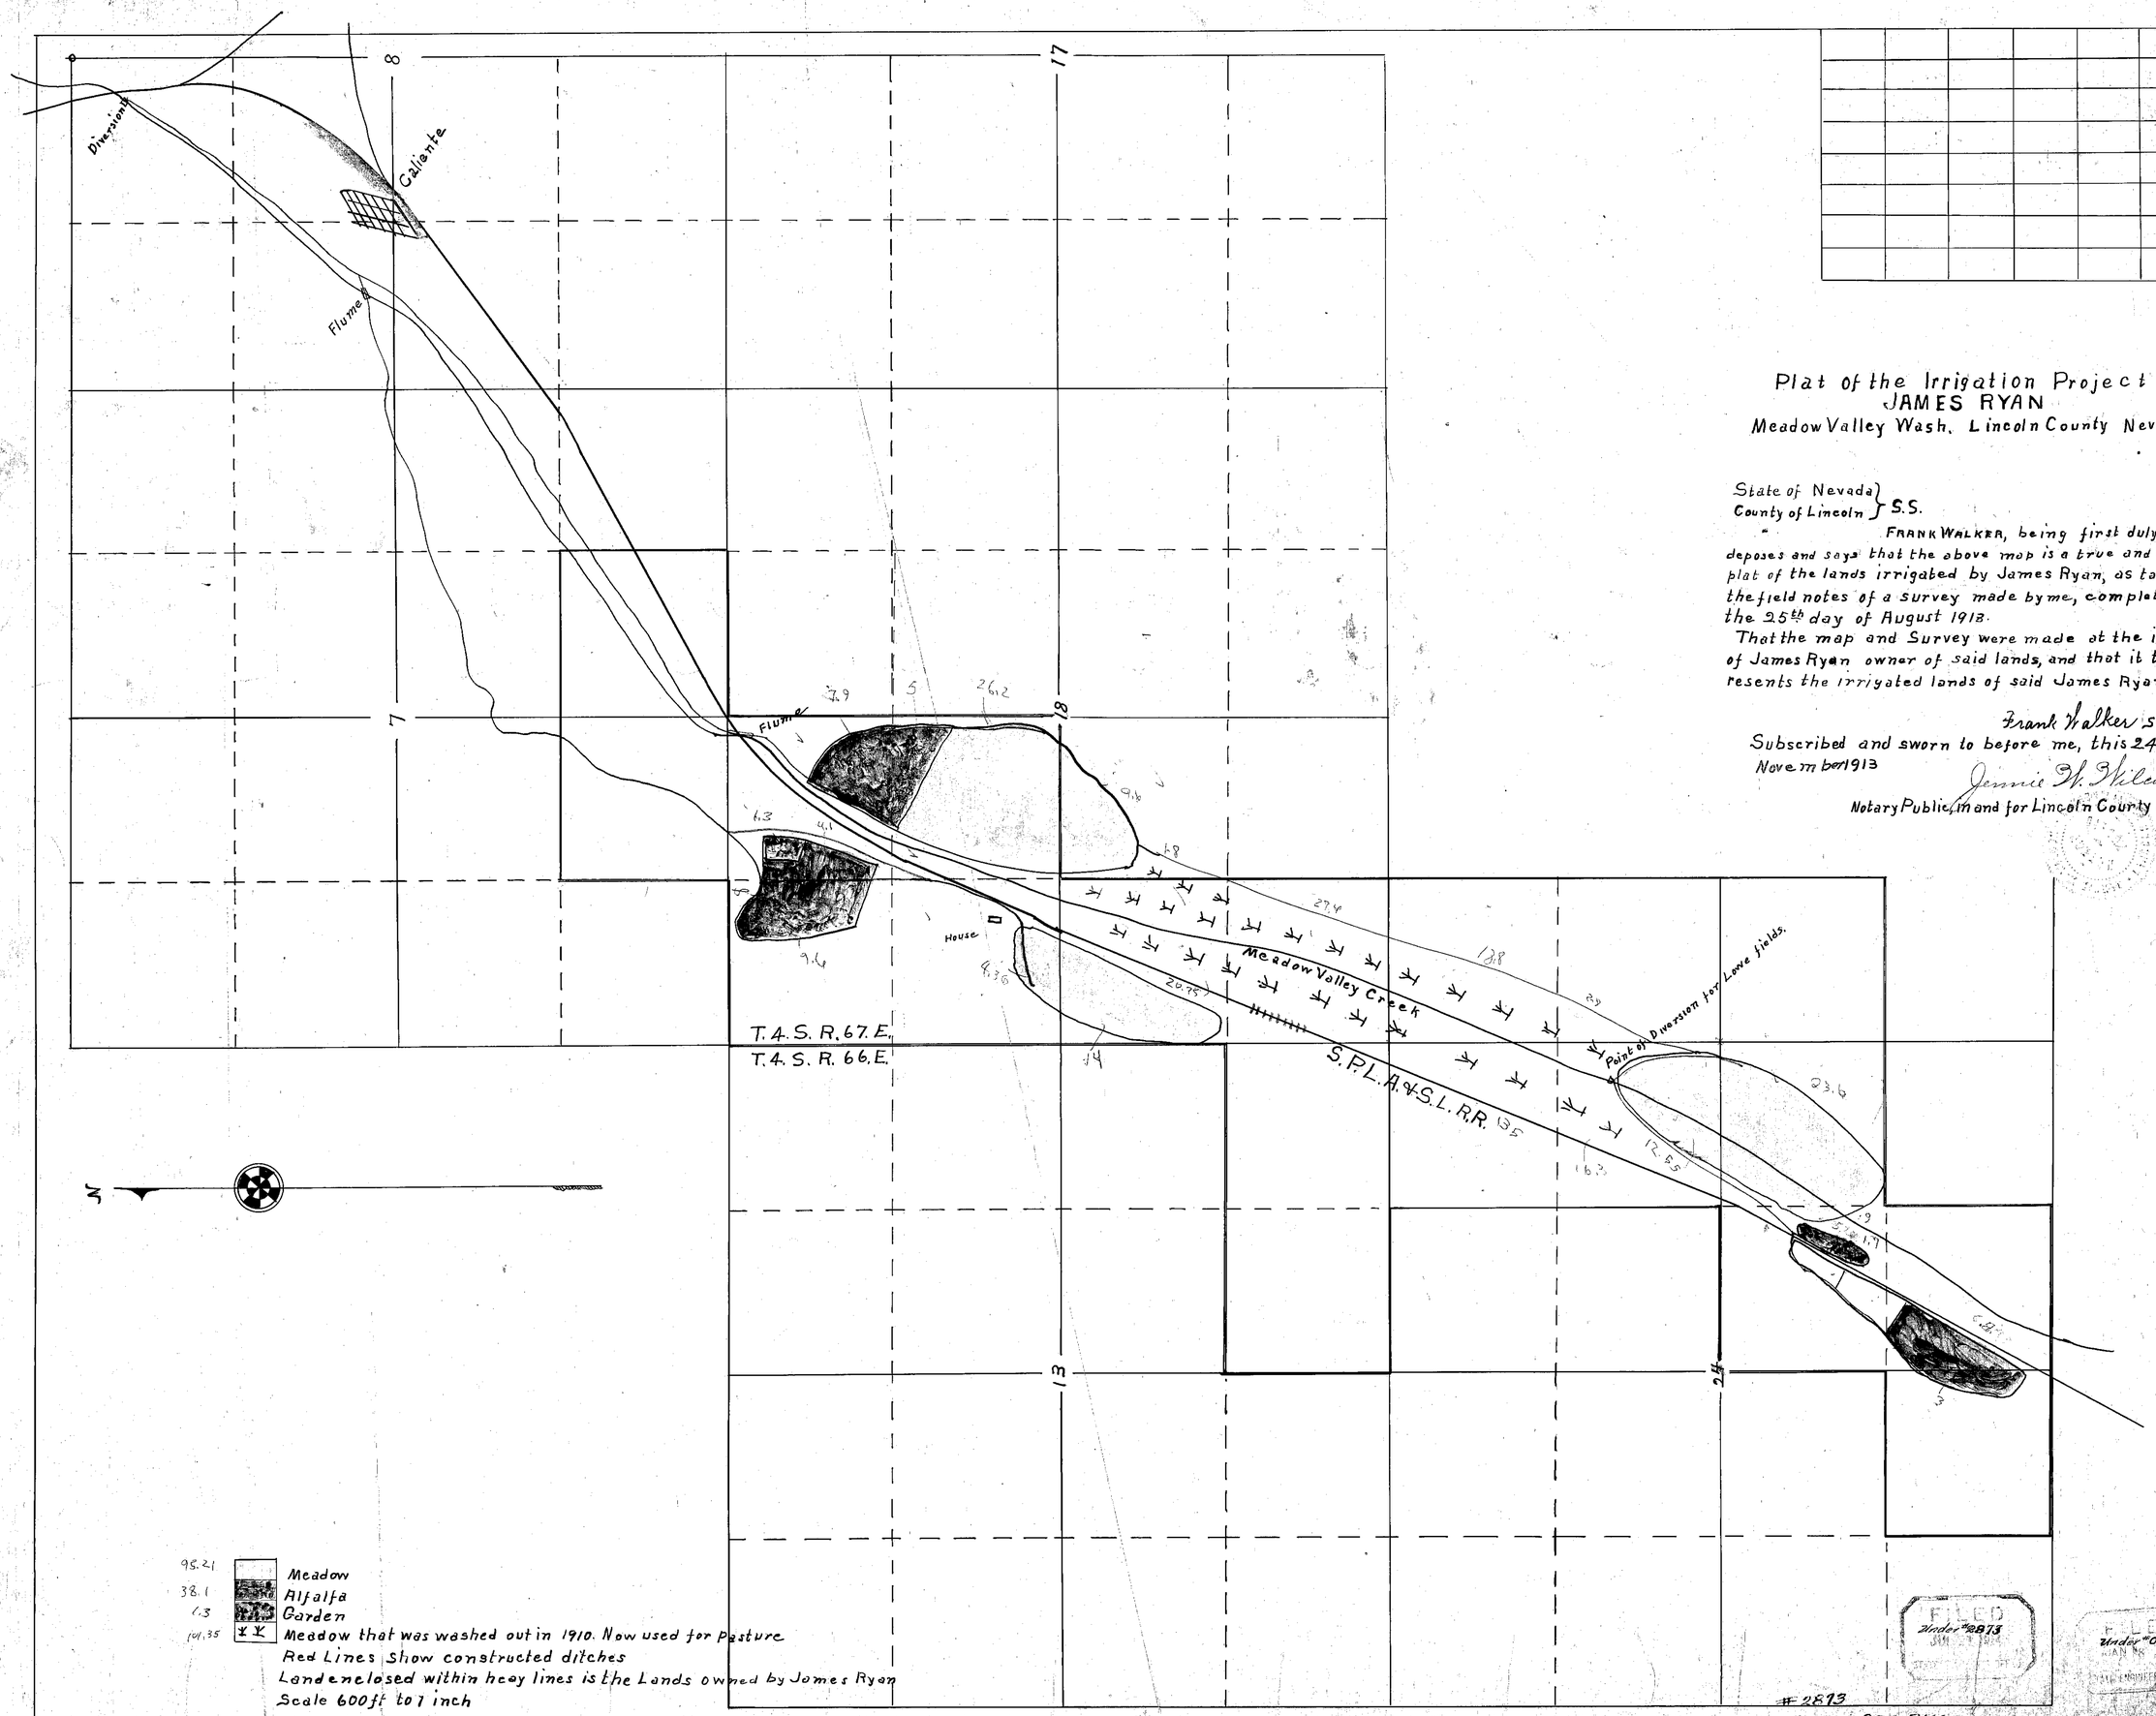

Plat of the Irrigation Project of JAMES RYAN

Meadow Valley Wash, Lincoln County Nevada

State of Nevada }
County of Lincoln } S.S.

FRANK WALKER, being first duly sworn, deposes and says that the above map is a true and accurate plat of the lands irrigated by James Ryan, as taken from the field notes of a survey made by me, completed on the 25th day of August 1913.

That the map and Survey were made at the instance of James Ryan owner of said lands, and that it truly represents the irrigated lands of said James Ryan.

Frank Walker Surveyor

Subscribed and sworn to before me, this 24 day of November 1913

Jennie M. Wilcox

Notary Public, in and for Lincoln County Nevada.

FILED
Under #2873

FILED
Under #01284

#2873

Certificate No. 237 BK3 Issued 12-12-19.
for 0.17 c.f.s.

01284