Section	Subdivision	Township	Range	Cultivated Acreage	Description of Culture	Date of First Culture
32	Unsurveyed	5N.	65E.	5.74	ALFALFA	
32	"	5N.	65E.	8.58	GRAIN	
32	"	5N.	65E.	0.50	ORCHARD	
32	"	5N.	65E.	0.50	GARDEN	
8	"	4N.	65E.	0.60	GARDEN	
30	"	4N.	65E.	0.10	GARDEN	
30	"	4N.	65E.	0.30	PASTURE	

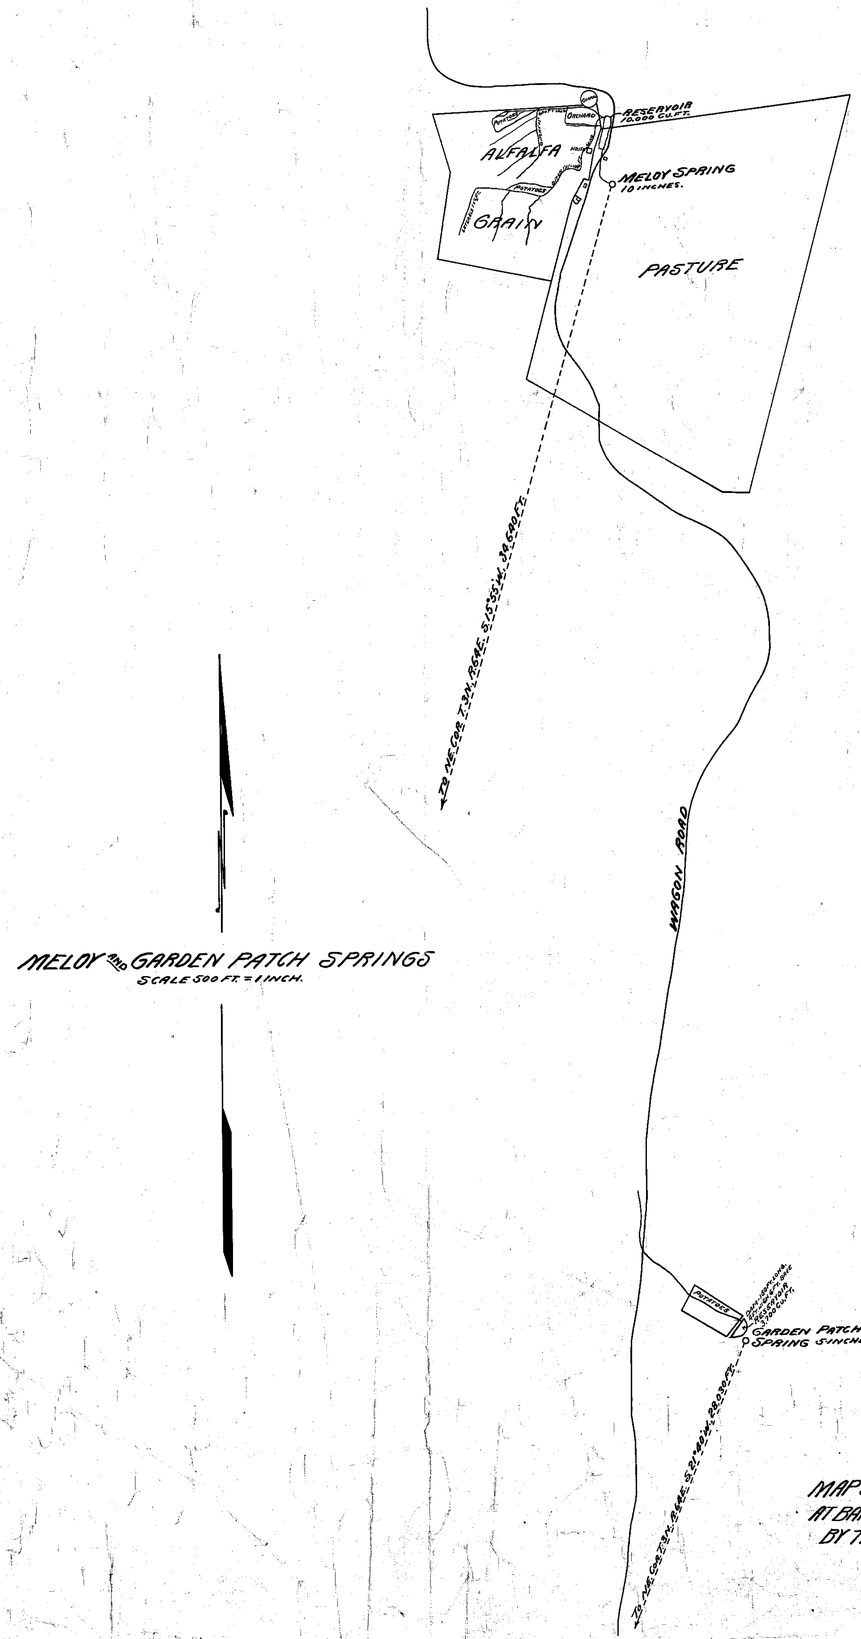

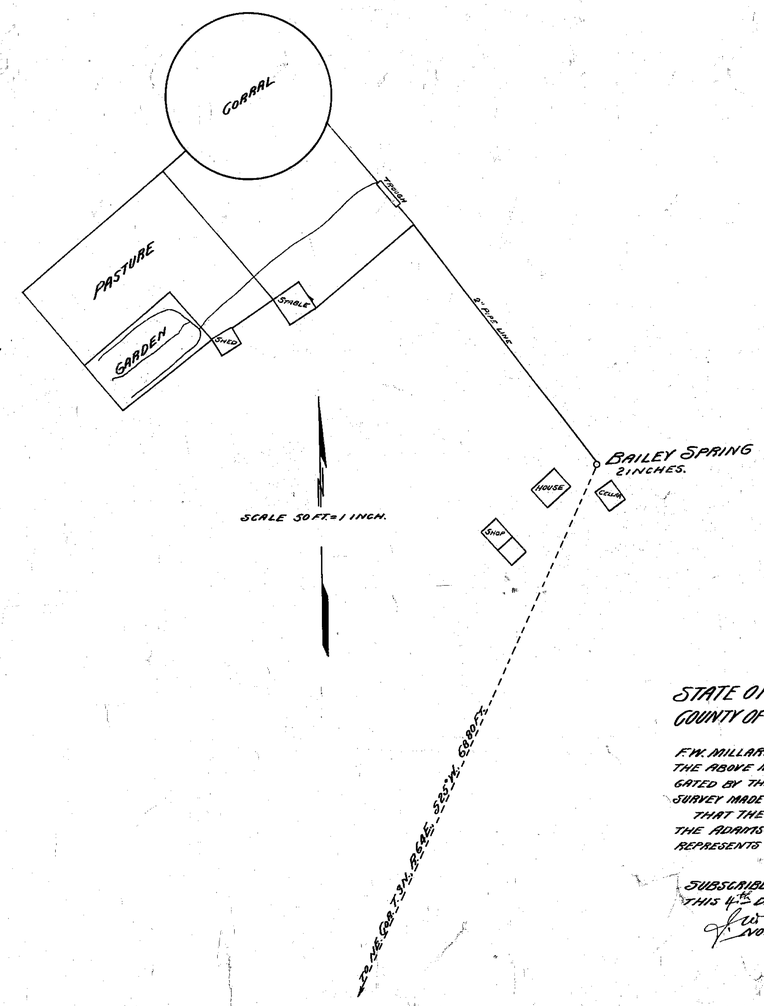

MAP SHOWING LAND CULTIVATED AT BAILEY, MELOY AND GARDEN PATCH BY THE ADAMS-McGILL CO.

STATE OF NEVADA.
COUNTY OF WHITE PINE } S.S.

F.W. MILLARD, BEING FIRST DULY SWORN, DEPOSES AND SAYS THAT THE ABOVE MAP IS A TRUE AND ACCURATE PLAT OF THE LANDS IRRIGATED BY THE ADAMS-McGILL CO. AS TAKEN FROM THE FIELD NOTES OF A SURVEY MADE BY ME, COMPLETED ON THE 14TH. DAY OF AUGUST - 1913.

THAT THE MAP AND SURVEY WERE MADE AT THE INSTANCE OF THE ADAMS-McGILL CO. OWNER OF SAID LANDS, AND THAT IT TRULY REPRESENTS THE IRRIGATED LANDS OF SAID ADAMS-McGILL CO.

F.W. Millard
Surveyor.

SUBSCRIBED AND SWORN TO BEFORE ME.
THIS 4th DAY OF NOVEMBER, 1913.
J. W. Beggans
NOTARY PUBLIC IN AND FOR WHITE PINE COUNTY, NEVADA.

01295 - 01296 - 01297.