Section	Subdivision	Township	Range	Cultivated Acreage	Description of Culture	Date of first Culture
26		35N	37E	96.1	Meadow	
"		"	"	116.0	Pasture	

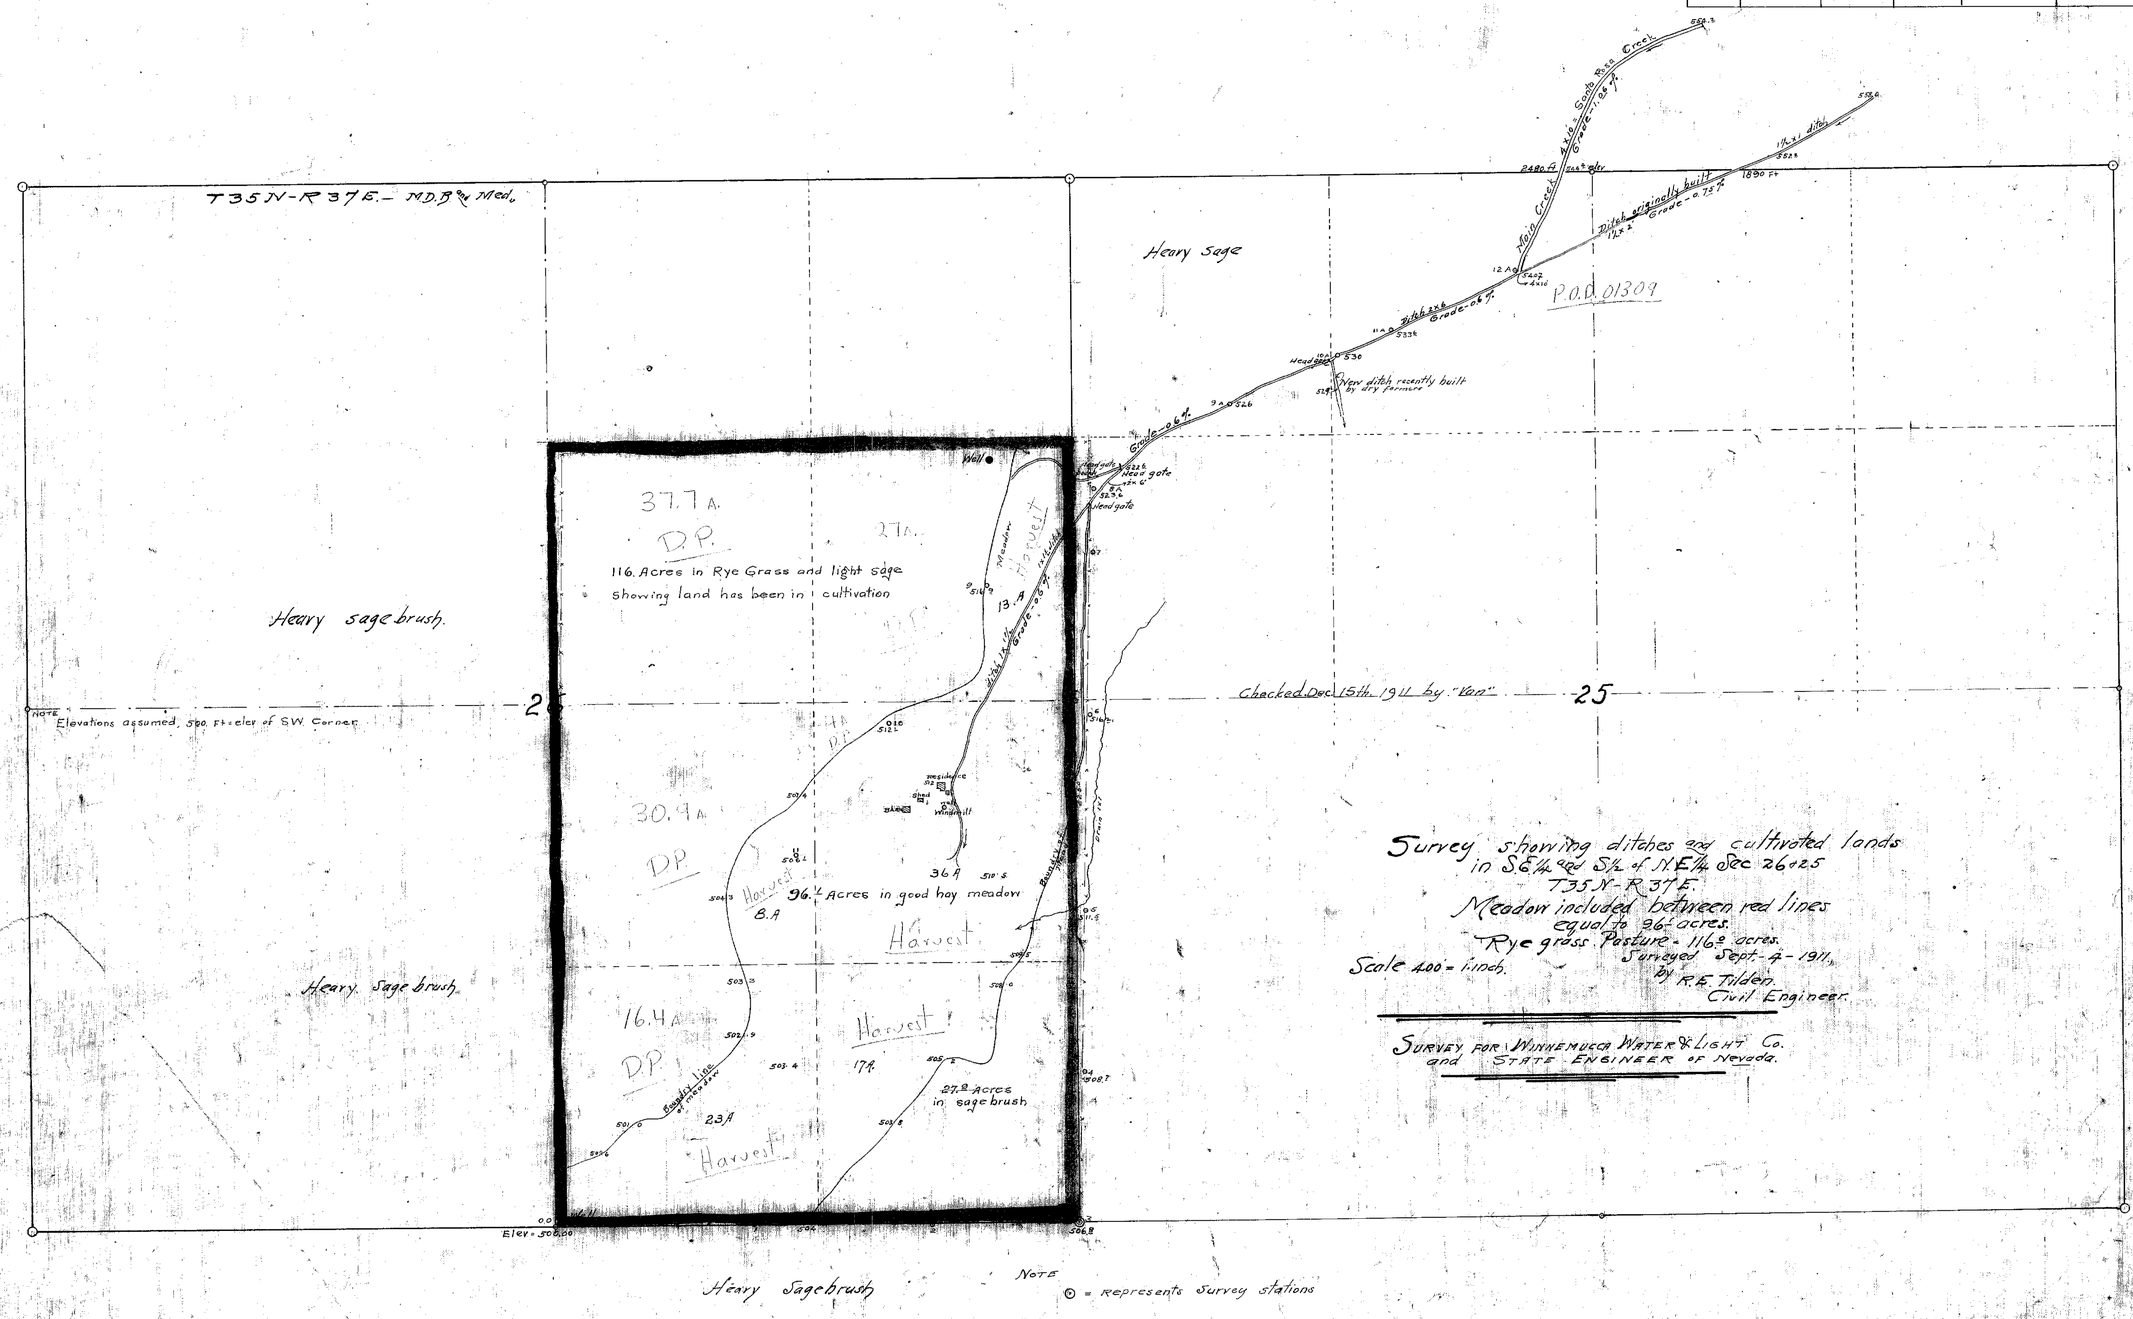

Survey showing ditches and cultivated lands in S.E.¼ and S½ of N.E.¼ Sec. 26 & 25 T35N-R37E.
Meadow included between red lines equal to 96.1 acres.
Rye grass Pasture - 116.0 acres.
Surveyed Sept. 4 - 1911.
Scale 400' = 1 inch.
by R.E. Tilden
Civil Engineer.

Survey for Winnemucca Water & Light Co. and State Engineer of Nevada.

PROOF NO. 01309 CERTIFICATE NO. 441 ISSUED 10-5-71

FILED
APR 3, 1914
STATE ENGINEER'S OFFICE

01309