SECTION	SUB DIVISION	TOWNSHIP	RANGE	CULTIVATED ACREAGE	DESCRIPTION OF CULTURE	DATE OF FIRST CULTURE
1	NW¼ of SW¼	2. SOUTH	34 EAST	3.0	GARDEN	1877
2	NE¼ of SE¼	2. S.	34 E. M.D.B.&M.	2.0	"	1878
1	NW¼ of SW¼	2. S.	34 E.	2.6	ALFALFA	1880
1	NW¼ of SW¼	2. S.	34 E.	2.4	"	1878
2	SE¼ of NE¼	2. S.	34 E.	0.2	ORCHARD	1884
1	SW¼ of NW¼	2. S.	34 E.	1.2	ALFALFA	1884
2	NE¼ of SE¼	2. S.	34 E.	4.1	"	1885
1	SW¼ of NW¼	2. S.	34 E.	8.3	"	1886
1	NW¼ of SW¼	2. S.	34 E.	3.6	"	1887
1	SE¼ of NW¼	2. S.	34 E.	4.5	"	1888
1	NW¼ of SW¼	2. S.	34 E.	4.22	"	1896
1	SE¼ of NW¼	2. S.	34 E.	4.5	"	1896
2	NE¼ of SE¼	2. S.	34 E.	1.67	"	1904
1	NW¼ of SW¼	2. S.	34 E.	4.2	"	1906
1	SE¼ of NW¼	2. S.	34 E.	6.52	"	1910
				53.01		

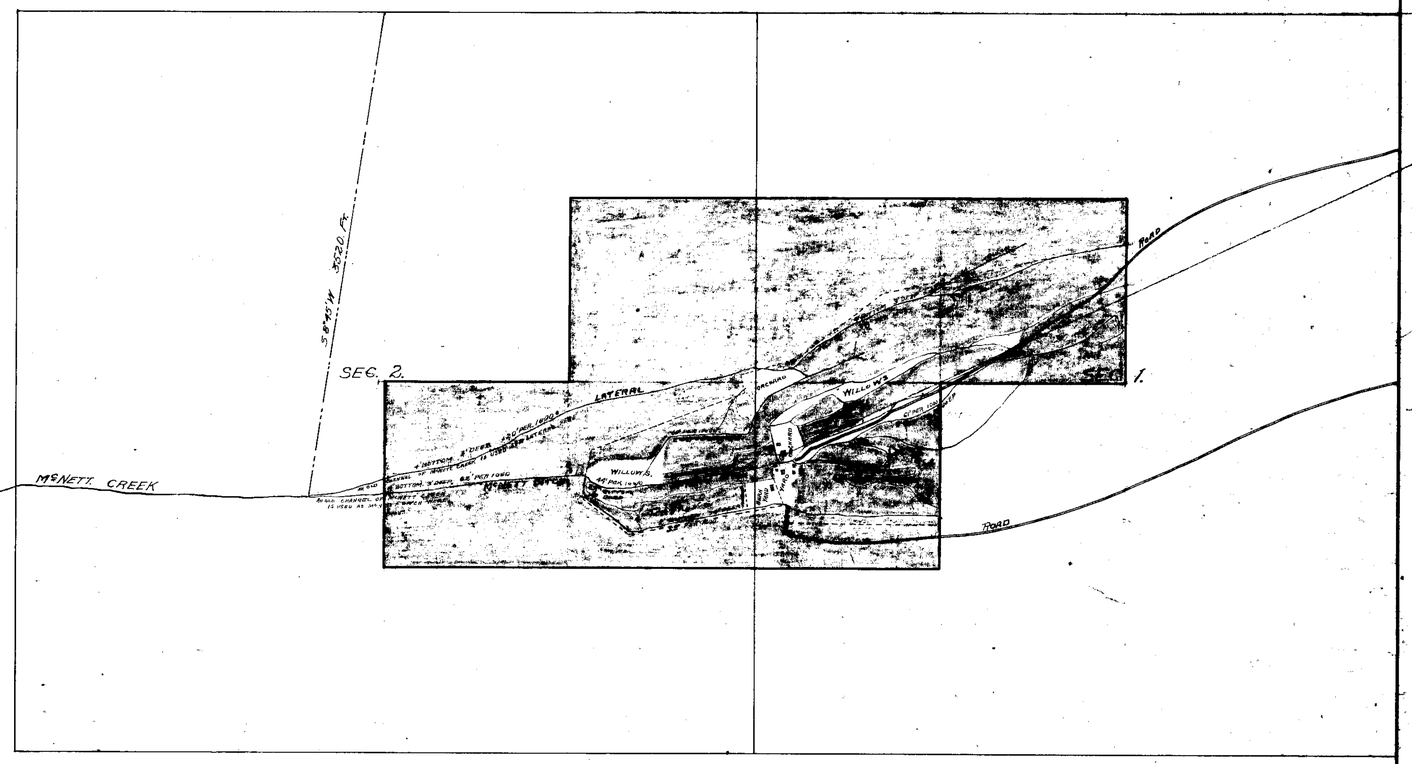

Sec. # 3129

53.01 acres

STATE OF NEVADA, } ss
County of Esmeralda.

Corrin Barnes, being first duly sworn, deposes and says that the above map is a true and accurate plat of the lands irrigated by McNett Ditch, as taken from the field notes of a survey made by me, completed on the sixth day of March, 1914.

That the map and survey were made at the instance of D.H. McNett, owner of said lands, and that it truly represents the irrigated lands of said McNett Ranch.

Corrin Barnes E.M.
Surveyor.

Subscribed and sworn to before me,
this 25th day of April 1914.

Jas. Kenny
Notary Public, in and for Esmeralda County, Nevada

CULTURAL MAP
OF
THE McNETT RANCH
OWNED BY
D.H. McNETT
USING THE WATER FROM
McNETT CREEK

01310