SECTION	SUB-DIVISION	TOWNSHIP	RANGE	ESTIMATED ACREAGE	DESCRIPTION OF CULTIVATE	DATE FIRST CULTIVATED
14	SE¼ of SW	T 33 N	R 38 E	3.18	Alfalfa	
14	" " "	" " "	" " "	14.05	Meadow	
14	" " "	" " "	" " "	1.10	Garden	
14	" " "	" " "	" " "	1.19	Orchard	
14	NE¼ of SW	" " "	" " "	3.32	Meadow	
14	" " "	" " "	" " "	14.56	Alfalfa	
14	NW¼ of SW	" " "	" " "	35.59	" " "	
14	SW¼ of SW	" " "	" " "	28.73	" " "	
14	" " "	" " "	" " "	2.55	Grain	
15	SE¼ of SE	" " "	" " "	3.30	" " "	
15	" " "	" " "	" " "	14.40	Meadow	
15	" " "	" " "	" " "	14.53	Alfalfa	
15	SW¼ of SE	" " "	" " "	16.06	" " "	
15	NE¼ of SE	" " "	" " "	37.80	" " "	
15	NW¼ of SE	" " "	" " "	19.84	" " "	
15	" " "	" " "	" " "	8.01	" " "	
15	" " "	" " "	" " "	6.18	Garden	
15	" " "	" " "	" " "	4.09	Garden	
15	NE¼ of SW	" " "	" " "	15.91	Alfalfa	
15	" " "	" " "	" " "	20.78	Meadow	
15	SE¼ of SW	" " "	" " "	13.18	" " "	
15	SE¼ of NE	" " "	" " "	34.53	" " "	
15	SW¼ of NE	" " "	" " "	13.96	Alfalfa	
15	SE¼ of NW	" " "	" " "	39.60	Meadow	
15	SW¼ of NE	" " "	" " "	18.23	Meadow	
15	SW¼ of SE	" " "	" " "	25.15	" " "	
15	SE¼ of NW	" " "	" " "	30.29	" " "	
15	SW¼ of NW	" " "	" " "	37.02	" " "	
15	NW¼ of SW	" " "	" " "	17.82	" " "	
15	SW¼ of SW	" " "	" " "	30.62	" " "	
15	SE¼ of SW	" " "	" " "	25.89	" " "	
22	NW¼ of NW	" " "	" " "	32.88	" " "	
22	NE¼ of NW	" " "	" " "	33.94	" " "	
22	NW¼ of NE	" " "	" " "	24.08	" " "	
15	NW¼ of NW	" " "	" " "	20.72	" " "	
15	NE¼ of NW	" " "	" " "	20.30	" " "	
15	NW¼ of NE	" " "	" " "	10.14	" " "	
15	NE¼ of NE	" " "	" " "	0.52	" " "	
14	SE¼ of NW	" " "	" " "	13.02	" " "	
15	SW¼ of SW	" " "	" " "	8.01	Plowed Land	
15	NW¼ of SW	" " "	" " "	18.80	" " "	
15	NE¼ of SW	" " "	" " "	2.07	" " "	
15	SE¼ of SW	" " "	" " "	0.73	" " "	

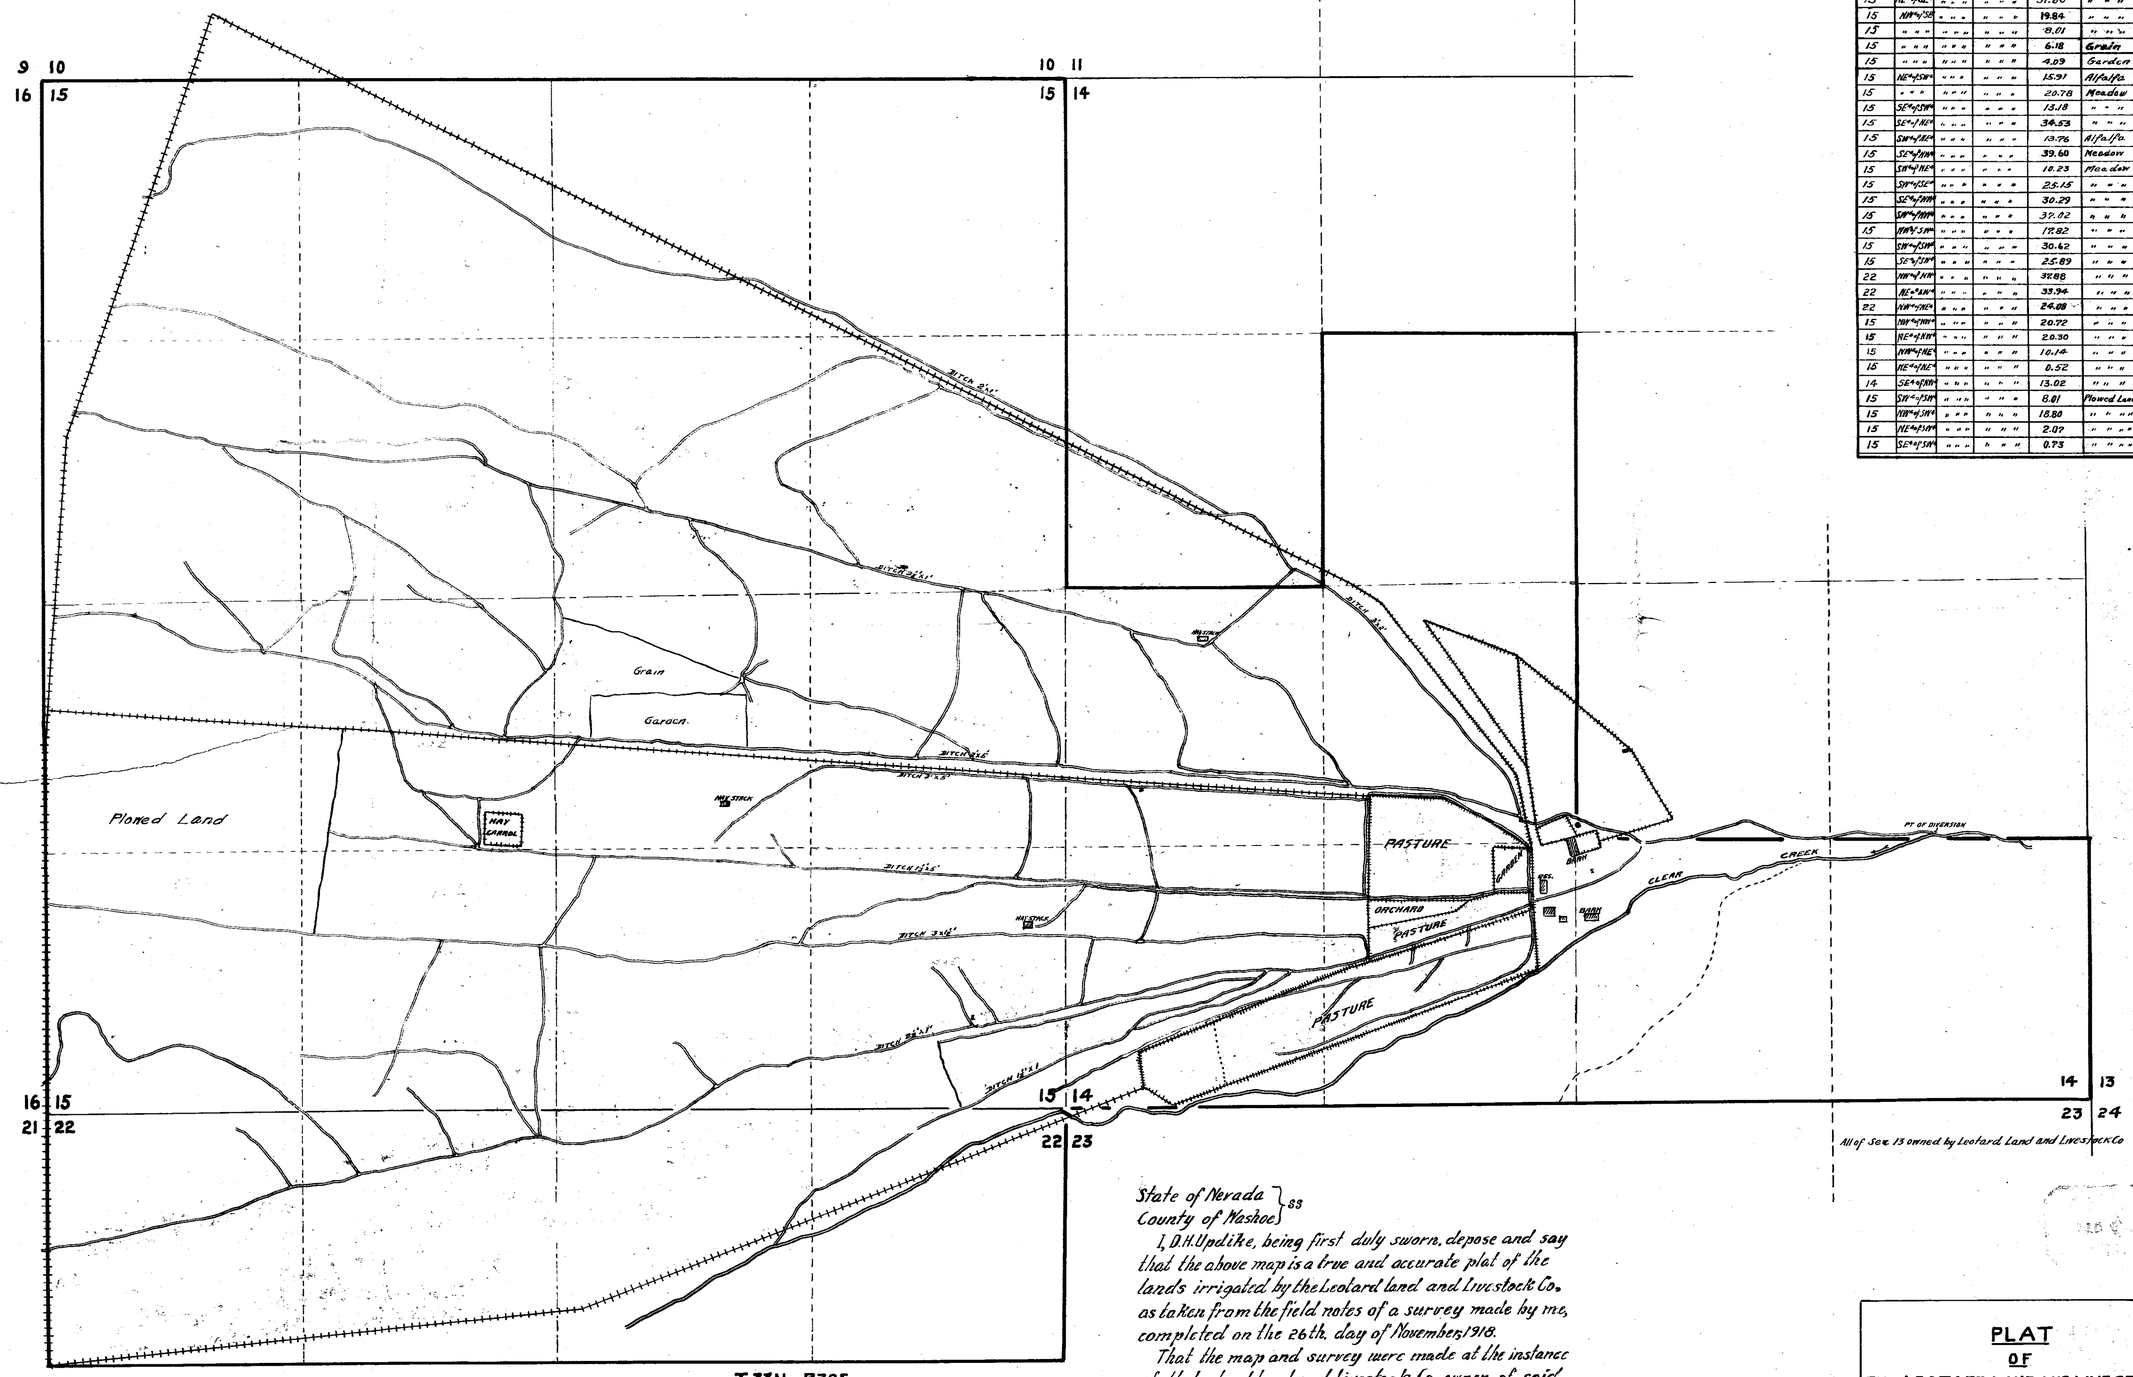

All of Sec. 13 owned by Leotard Land and Livestock Co

State of Nevada } ss
County of Washoe }

I, D.H. Updike, being first duly sworn, depose and say that the above map is a true and accurate plat of the lands irrigated by the Leotard Land and Livestock Co. as taken from the field notes of a survey made by me, completed on the 26th. day of November, 1918.

That the map and survey were made at the instance of the Leotard Land and Livestock Co. owner of said lands, and it truly represents the irrigated lands of said Leotard Land and Livestock Co.

D. H. Updike
Surveyor

Subscribed and sworn to before me this 3rd day of December 1918

C. L. Harwood
Notary Public, in and for Washoe Co. Nevada.

PLAT
OF
THE LEOTARD LAND AND LIVESTOCK CO.
IRRIGATED LANDS ON
CLEAR CREEK

SCALE 1in = 400 FT D.H. UPDIKE Eng.

NOV. 1918.

01321

Section	Sub-division	Length	[illegible]	Cultivated Area	Description of Crop	Date of Irrig. Cultivation
14	SE¼NW¼	33N	[illegible]	6.25	Alfalfa	
14	NW¼SW¼	"	"	34.32	"	
14	NE¼SW¼	"	"	19.25	"	
14	"	"	"	0.74	Garden	
14	SW¼SW¼	"	"	16.42	Alfalfa	
14	"	"	"	1.40	grain	
14	"	"	"	3.79	Pasture	
14	SE¼SW¼	"	"	1.19	Orchard	
14	"	"	"	10.09	Alfalfa	
14	"	"	"	7.22	Pasture	
15	SW¼NE¼	"	"	14.72	Alfalfa	
15	SE¼NE¼	"	"	1.16	"	
15	NE¼SW¼	"	"	21.71	"	
15	SE¼SW¼	"	"	2.08	"	
15	NW¼SE¼	"	"	30.07	"	
15	SW¼SE¼	"	"	6.67	"	
15	NE¼SE¼	"	"	34.25	"	
15	SE¼SE¼	"	"	9.40	"	
15	"	"	"	1.54	Grain	
15	"	"	"	0.95	Garden	

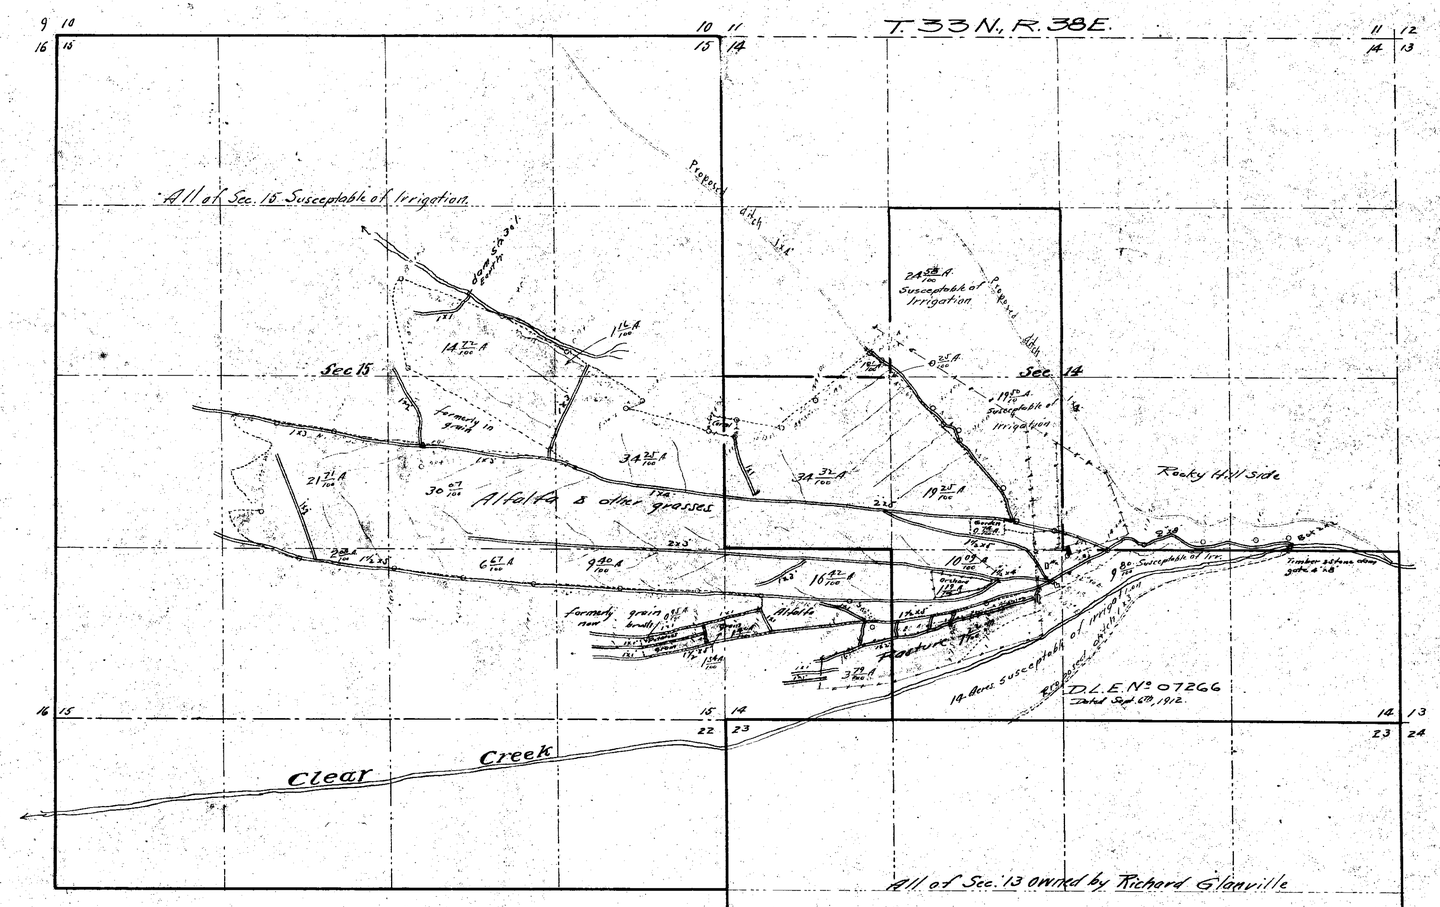

State of Nevada }
County of Humboldt } ss

Horace H. Sheldon, being first duly sworn, deposes and says that the above map is a true and accurate plat of the lands irrigated by Richard Glanville, as taken from the field notes of a survey made by me, completed on the 16th day of June, 1914.

That the map and survey were made at the instance of Richard Glanville owner of said lands, and that it truly represents the irrigated lands of said Richard Glanville

Horace H. Sheldon Surveyor.

Subscribed and sworn to before me, this 25th day of June, 1914.

Mary E. Quinn

Notary Public in and for Humboldt County Nevada.

PLAT
OF
RICHARD GLANVILLES
IRRIGATED LANDS
ON
CLEAR CREEK
JUNE 1914 SCALE 1-600

01321