Section	Subdivision	Township	Range	Cultivated Acreage	Description of Culture	Date of first Culture
5	NW¼SW¼	30N	35E	1.57	Orchard	
5	NW¼SW¼	"	"	6.50	Alfalfa	
5	SW¼SE¼	"	"	5.55	"	
5	"	"	"	0.62	Orchard	
5	NE¼SE¼	"	"	4.00	Alfalfa	
5	SE¼SE¼	"	"	1.25	Garden	
5	"	"	"	23.36	Alfalfa	
4	NW¼SW¼	"	"	1.14	"	
4	"	"	"	3.56	Meadow	
4	SW¼SW¼	"	"	9.89	"	
4	"	"	"	30.11	Alfalfa	
4	NE¼SW¼	"	"	5.45	"	
4	SE¼SW¼	"	"	40.00	"	
4	NW¼SE¼	"	"	2.32	"	
4	SW¼SE¼	"	"	32.71	"	
9	NW¼NW¼	"	"	9.80	"	
9	NE¼NW¼	"	"	21.25	"	
9	NW¼NE¼	"	"	2.38	"	

203.61

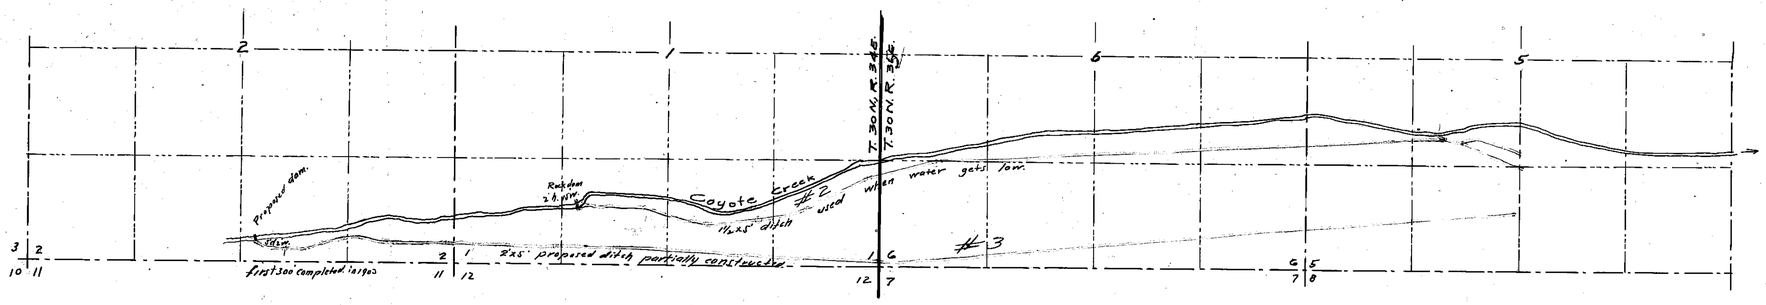

All land east of N. & S. Center line of Section 5, T. 30 N, R. 35 E. is susceptible of irrigation

T. 30 N, R. 35 E.

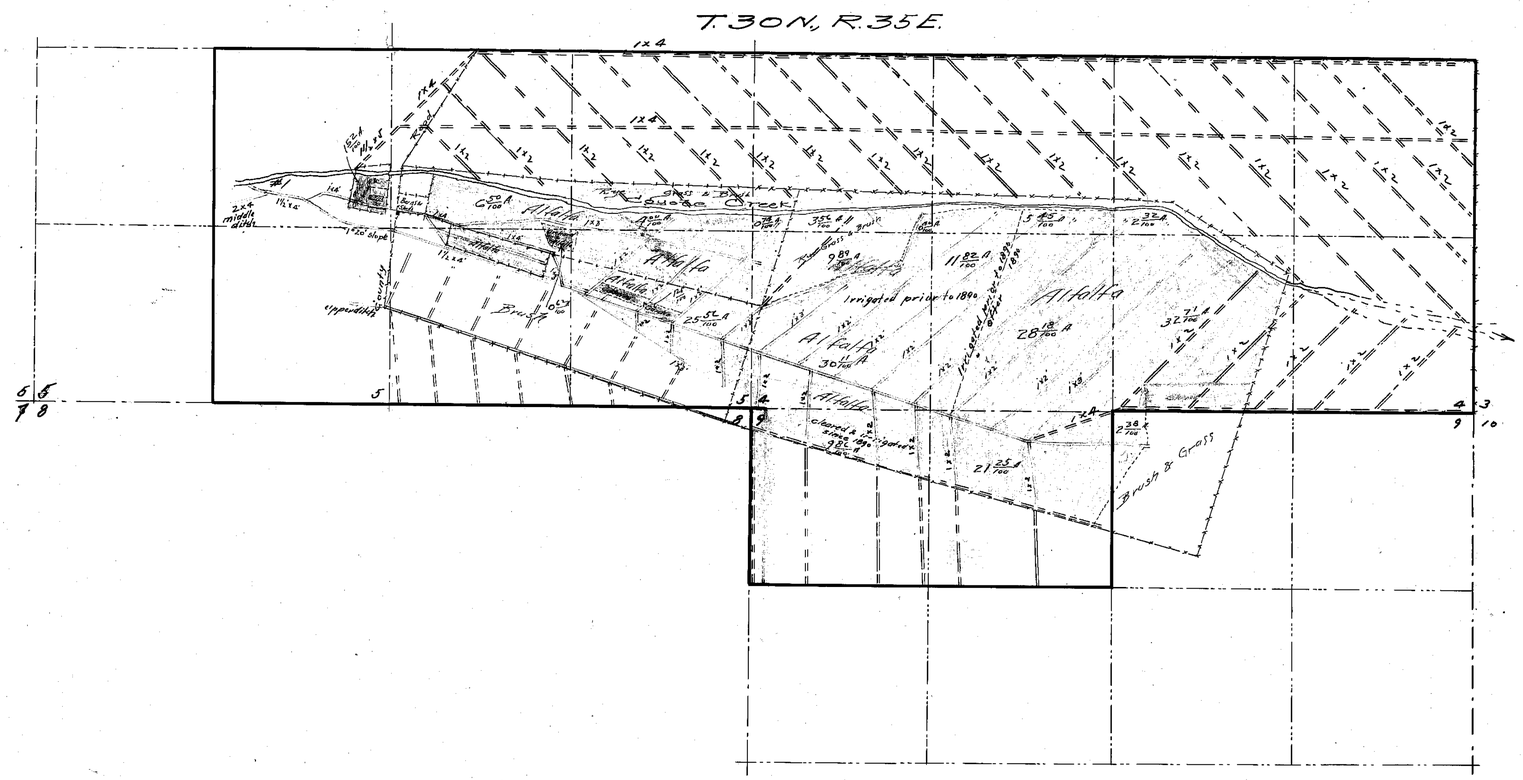

State of Nevada }
County of Humboldt } ss

Horace H. Sheldon, being first duly sworn, deposes and says that the above map is a true and accurate plat of the lands irrigated by Nels C. Frenderson, as taken from the field notes of a survey made by me, completed on the 9th day of June, 1914.

That the map and survey were made at the instance of Nels C. Frenderson, owner of said lands, and that it truly represents the irrigated lands of said Nels C. Frenderson

Horace H. Sheldon C.E.
Surveyor

Subscribed and sworn to before me this 25th day of June, 1914.

Mary E. Langworth.
Notary Public in and for Humboldt County, Nevada

FILED

PLAT
OF
NELS C. FRENDERSONS
IRRIGATED LANDS
ON
COYOTE CREEK
JUNE 1914 SCALE 1"=800

(See map under 6252)

01322.