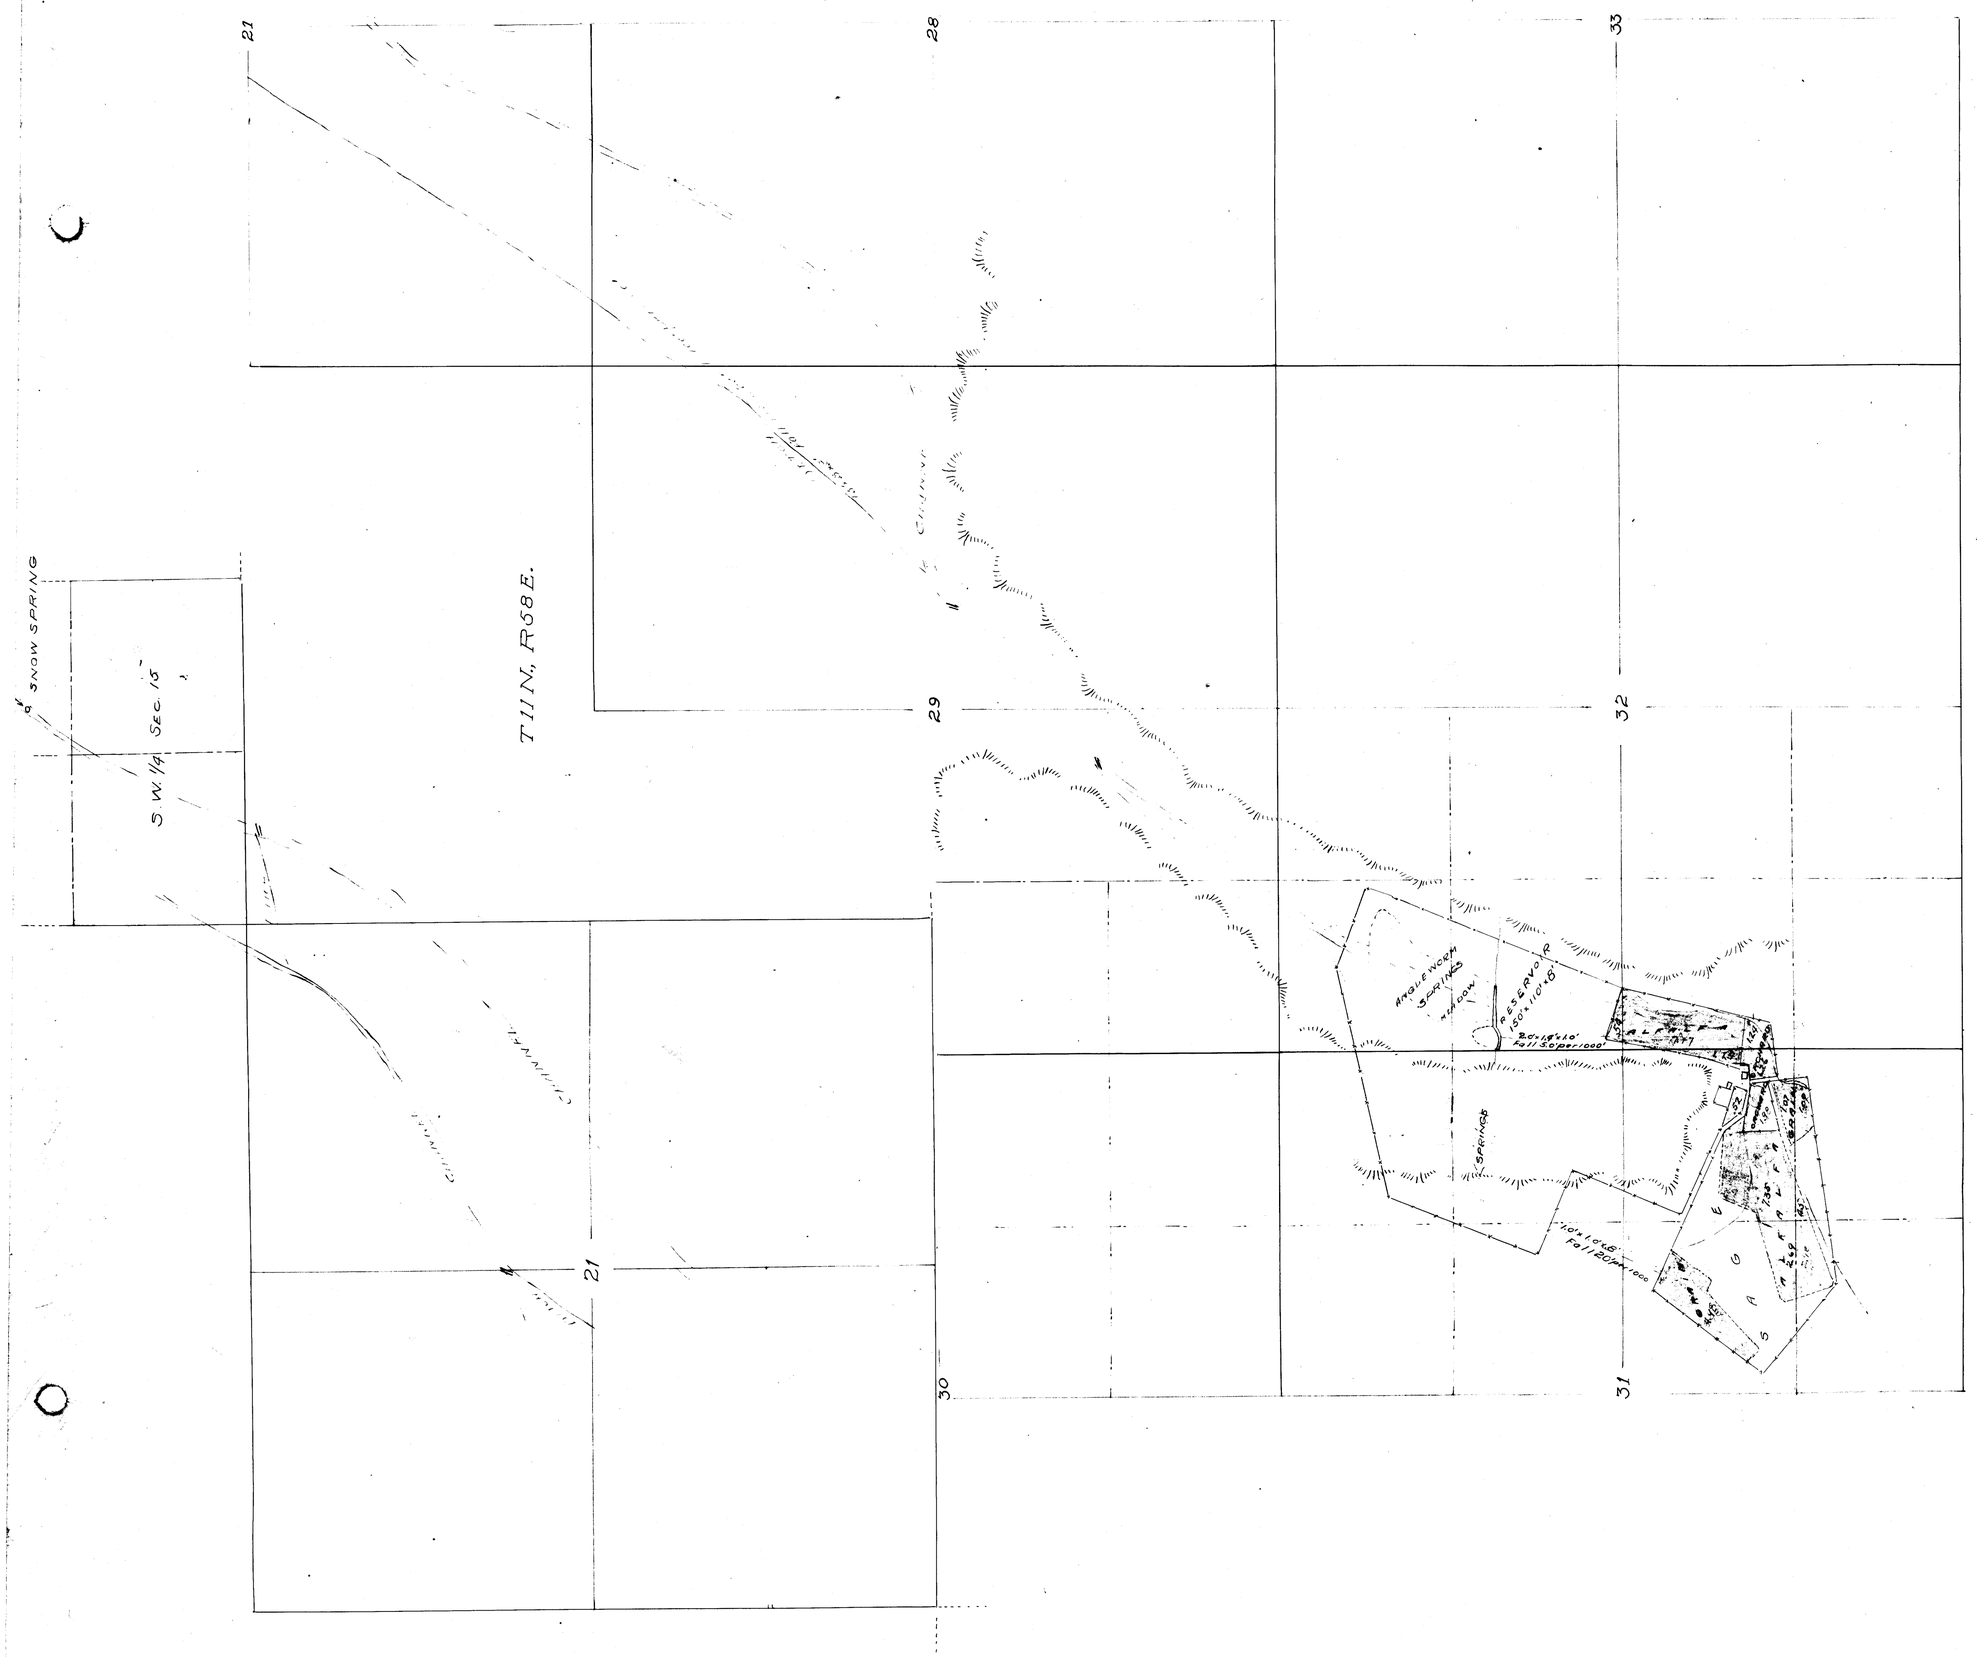

SECTION	SUB-DIVISION	TOWNSHIP	RANGE	CULTIVATED ACERAGE	DESCRIPTION OF CULTURE	DATE OF FIRST CULTURE
32	SW¼NW¼	11 N	58 E	[illegible]	Alfalfa	✓
"	NW¼SW¼	"	"	7.17	"	✓
"	"	"	"		Orchard	✓
31	NW¼SE¼	"	"	.68	"	✓
"	"	"	"	9.09	Alfalfa	✓
"	"	"	"	[illegible]	Grain	✓
"	SE¼SE¼	"	"	[illegible]	"	✓
"	"	"	"		Alfalfa	✓
"	SW¼ "	"	"	[illegible]	"	✓
"	NW¼ "	"	"	[illegible]	"	✓
"	" "	"	"	[illegible]	Grain	✓

34.98

STATE OF NEVADA }
COUNTY OF NYE } S.S.

F.B. Stewart, being first duly sworn, deposes and says that the above map is a true and accurate plat of the lands irrigated by Pete Pasterino, as taken from the field notes of a survey made by me, completed on the 15th day of September, 1914.

That the map and survey were made at the instance of Pete Pasterino owner of said lands, and that it truly represents the irrigated lands of said Pete Pasterino.

F. B. Stewart
SURVEYOR.

Subscribed and sworn to before me, this..... day of..... 1914.

NOTARY PUBLIC, in and for..... County, Nevada

CULTURAE MAP
OF LANDS IRRIGATED BY
PETE PASTERINO
FROM SPRINGS
CURRANT NEVADA.
SCALE 1 INCH = 600 FEET.

01525