Section	Subdivision	Township	Range	Cultivated Acreage	Description of culture	Date of first Culture
25	SE¼ SW¼	42 N.	32 E	10.58	Pasture	
35	SE¼ NE¼	"	"	6.36	"	
35	NE¼ SE¼	"	"	7.27	"	
35	SE¼ SE¼	"	"	13.63	"	
36	NW¼ NW¼	"	"	10.23	"	
36	NE¼ NW¼	"	"	73.59	"	
36	SW¼ NW¼	"	"	21.50	"	
36	"	"	"	18.50	Alfalfa	
36	NW¼ SW¼	"	"	10.36	"	
36	"	"	"	28.20	Pasture	
1	SW¼ NW¼	41 N.	32 E	15.82	"	
2	SE¼ NE¼	"	"	34.55	"	
2	NE¼ SE¼	"	"	4.61	"	

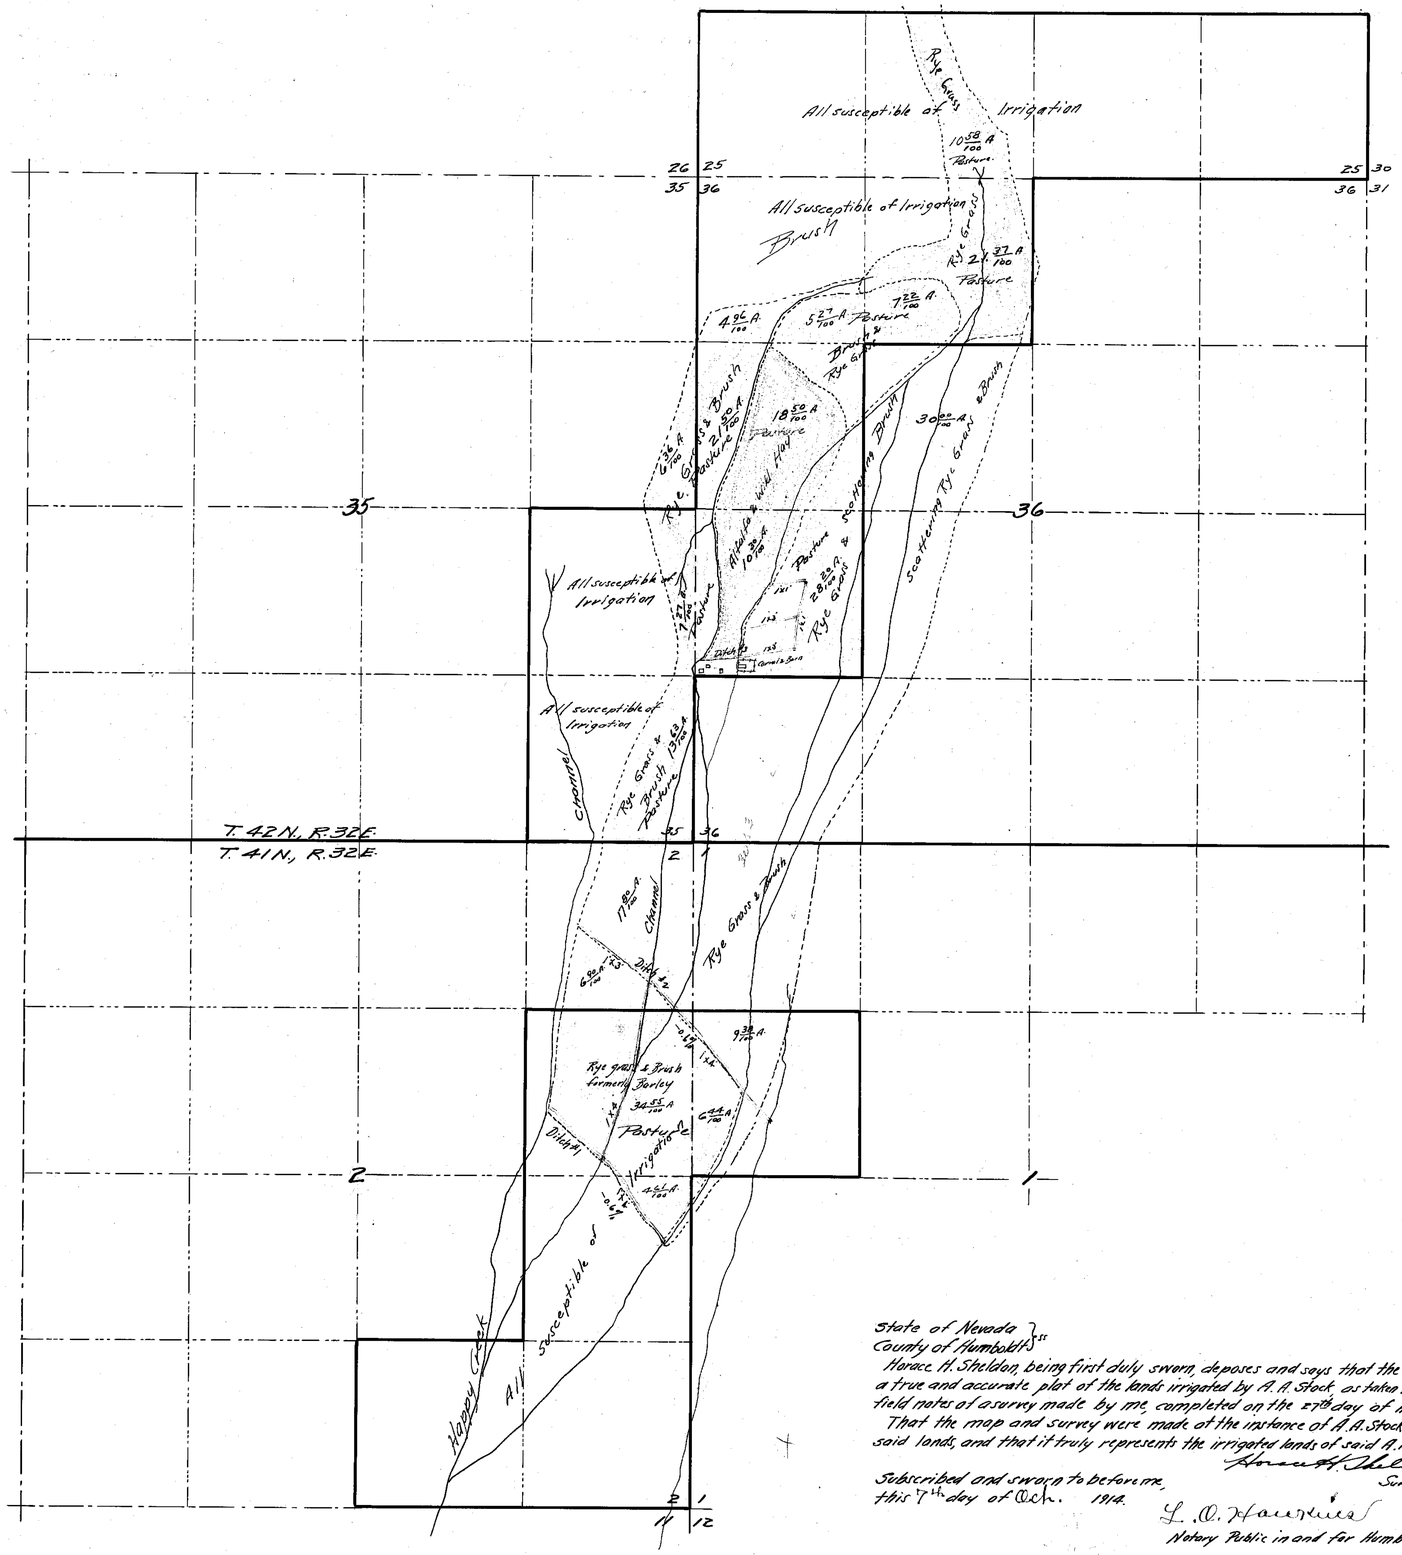

State of Nevada }ss
County of Humboldt }

Horace H. Sheldon, being first duly sworn, deposes and says that the above map is a true and accurate plat of the lands irrigated by A. A. Stock, as taken from the field notes of a survey made by me, completed on the 27th day of August 1914.

That the map and survey were made at the instance of A. A. Stock owner of said lands, and that it truly represents the irrigated lands of said A. A. Stock.

Horace H. Sheldon C.E.
Surveyor.

Subscribed and sworn to before me, this 7th day of Oct. 1914.

L. O. Hawkins
Notary Public in and for Humboldt County, Nevada.

PLAT
OF
A. A. STOCK'S
IRRIGATED LANDS
ON
HAPPY CREEK
SEPT. 1914, SCALE 1" = 600'

01331.