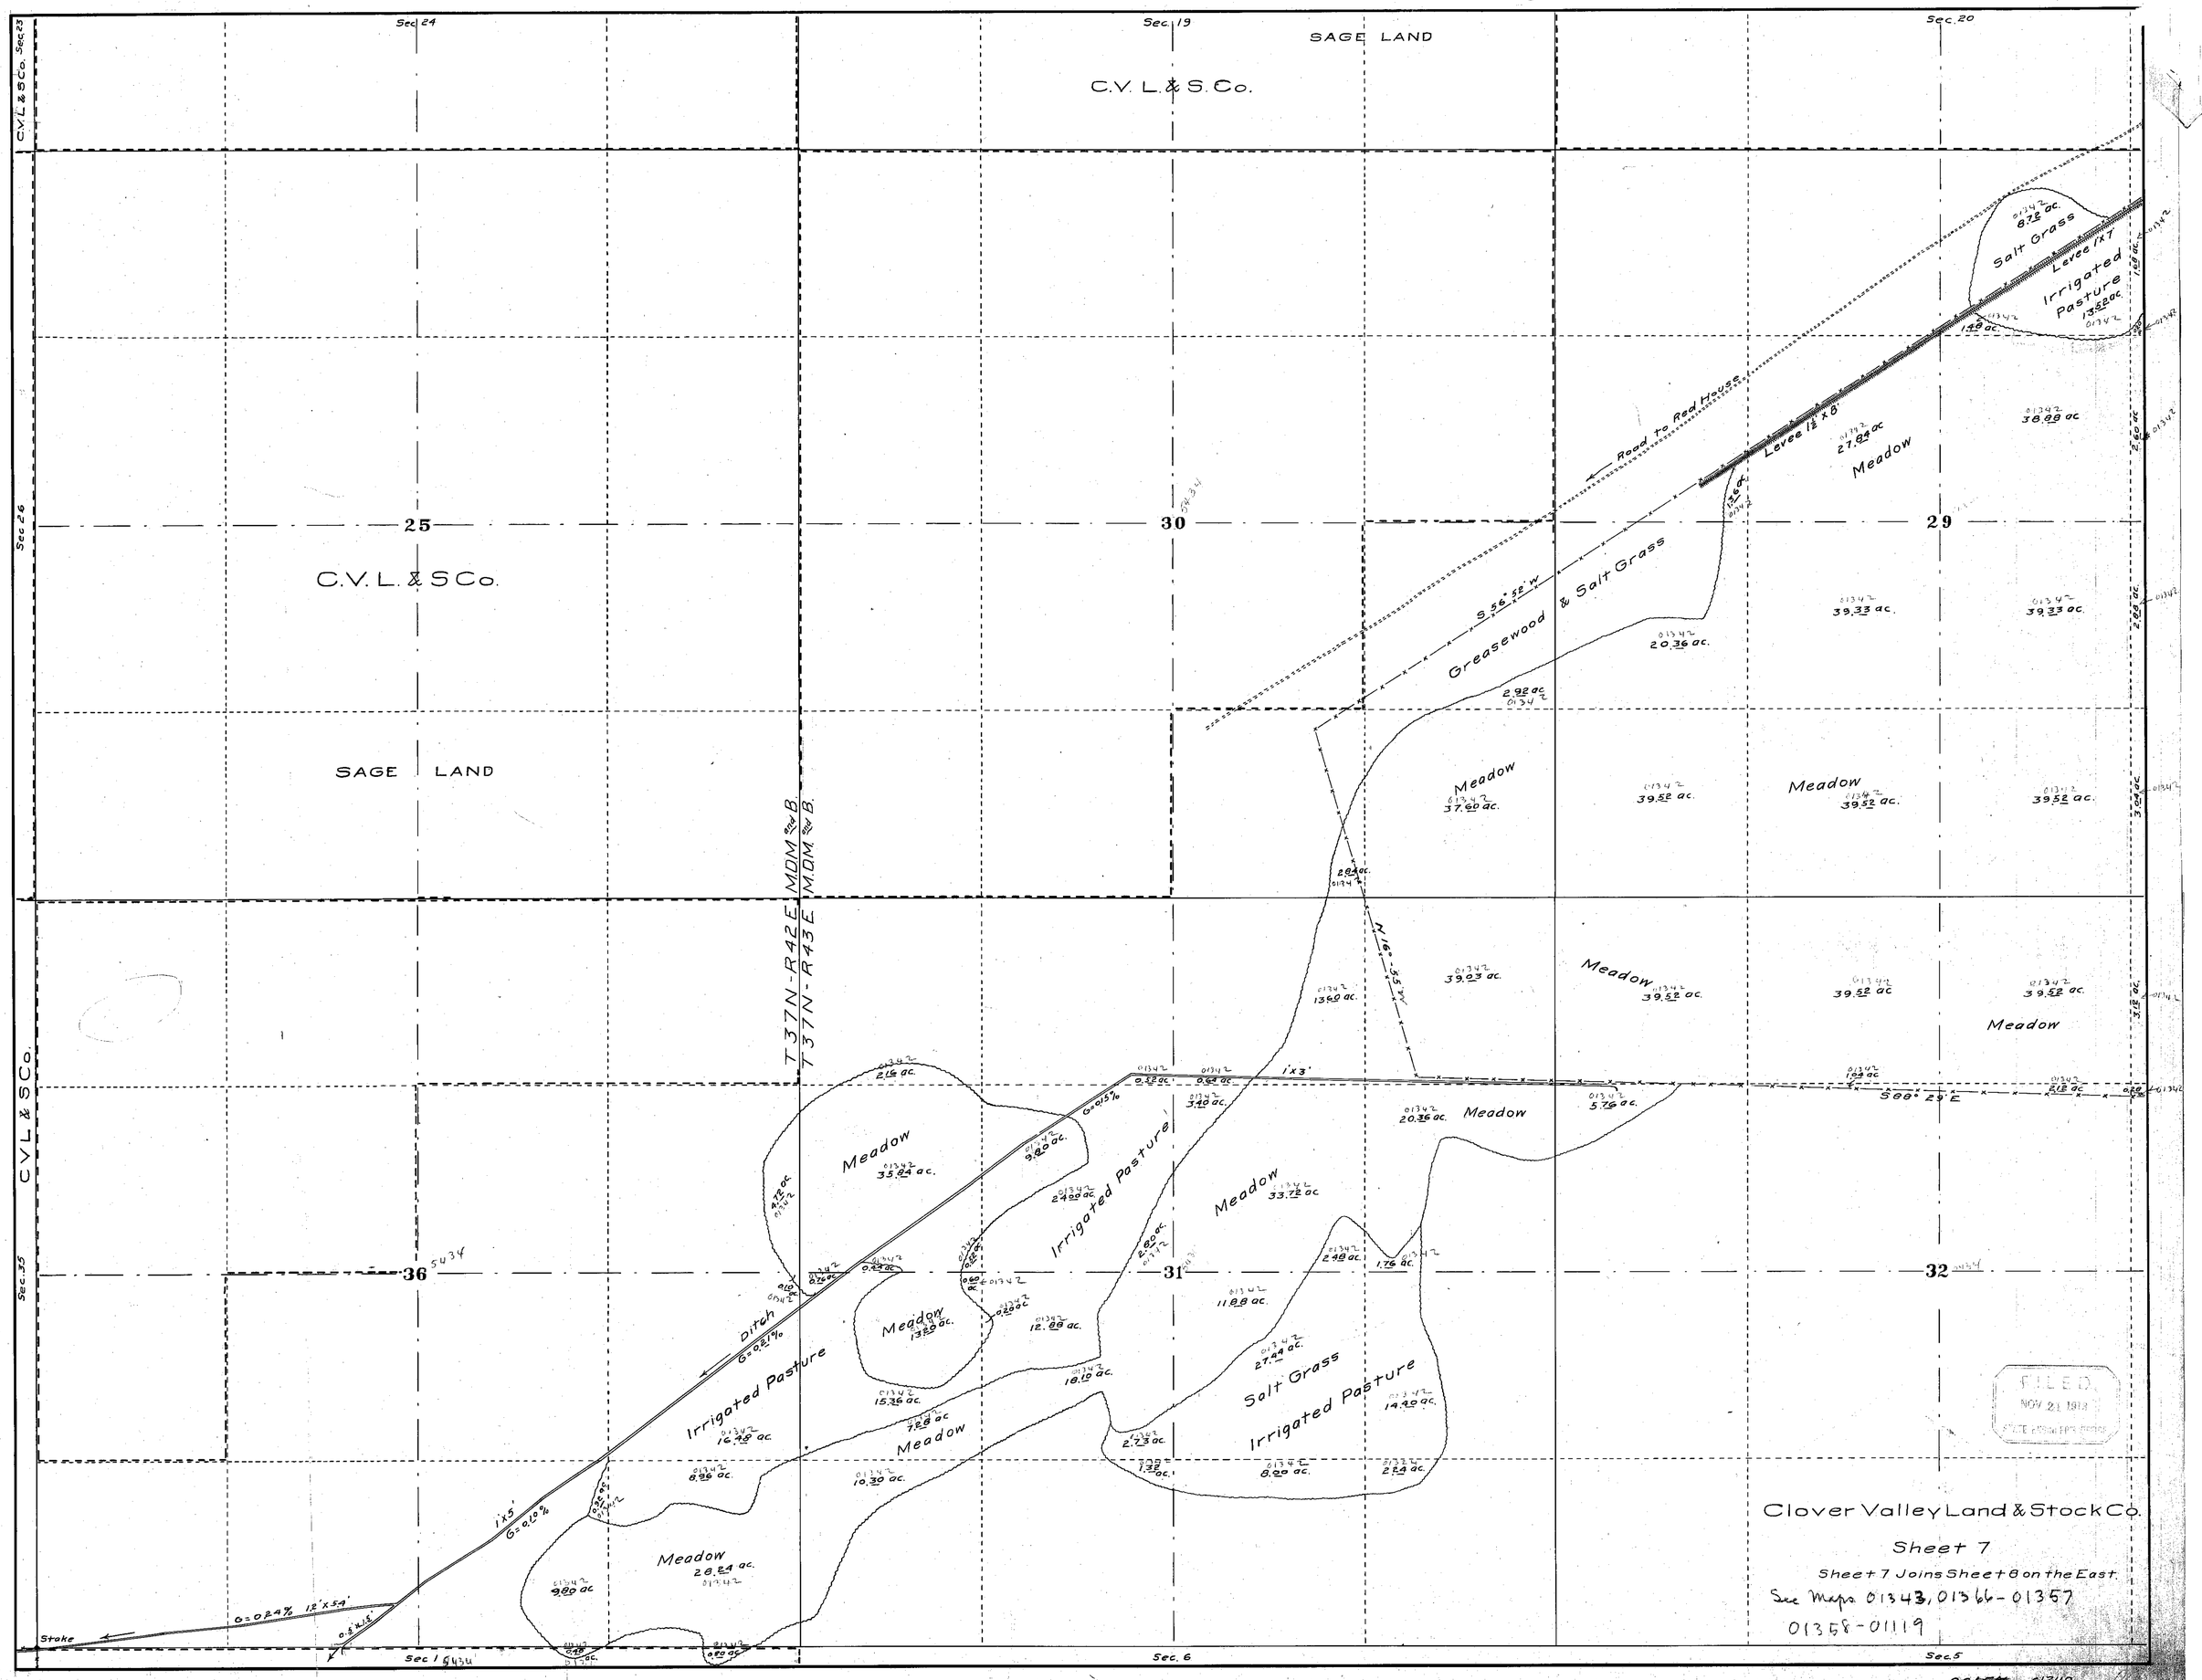

Sec. 24
Sec. 19
Sec. 20
SAGE LAND
C.V.L.& S.Co.
C.V.L.& S.Co. Sec. 23
Sec. 26
25
30
29
C.V.L.& S.Co.
SAGE LAND
T 37N-R42E M.D.M. and B.
T 37N-R43E M.D.M. and B.
Road to Red House
Salt Grass
Levee 1'x7'
Irrigated Pasture
Levee 1½'x8'
Meadow
Greasewood & Salt Grass
S 56° 52' W
N 16° 55' W
S 88° 29' E
1'x3'
Meadow
Irrigated Pasture
Salt Grass
Irrigated Pasture
Ditch
G=0.21%
G=0.10%
1'x5'
G=0.24%
1.2'x5.4'
Stake
Sec. 35
36
31
32
Sec. 1
Sec. 6
Sec. 5
Clover Valley Land & Stock Co.
Sheet 7
Sheet 7 Joins Sheet 8 on the East.
See Maps 01343, 01366-01357
01358-01119
FILED
NOV 21 1913

~~00157~~ 01342

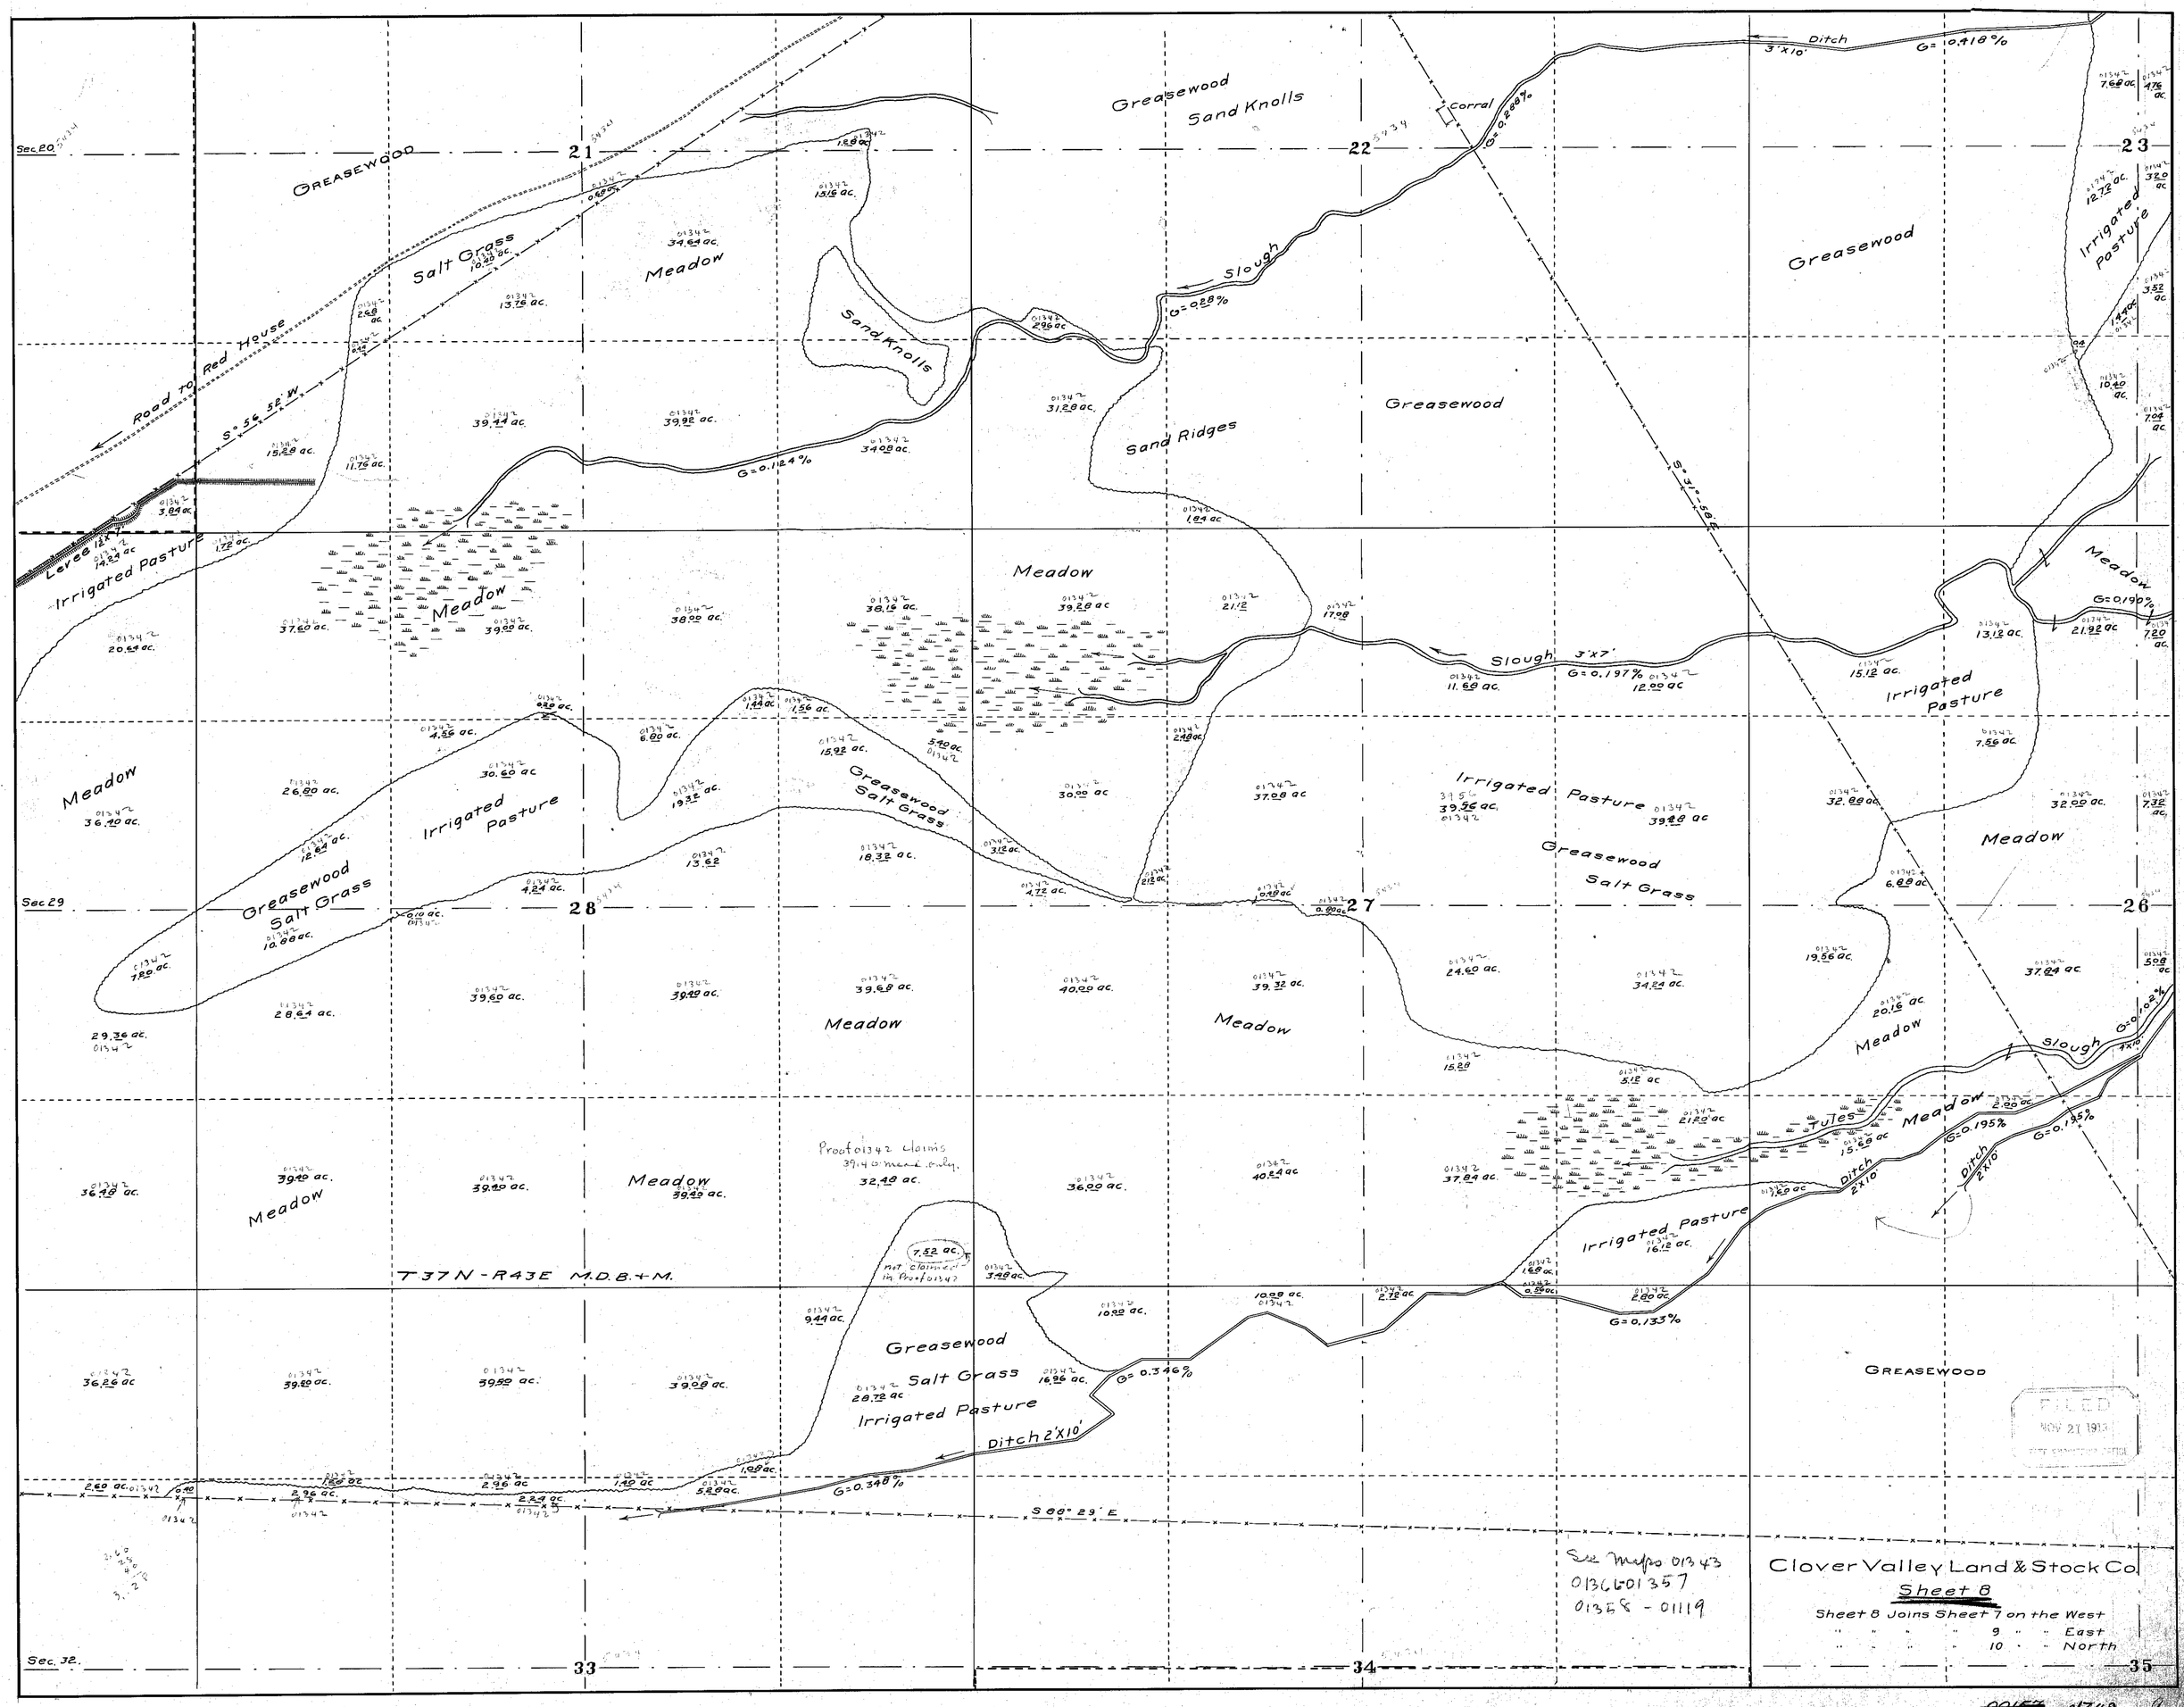

~~00157~~ 01342 9