Section	Subdivision	Township	Range	Cultivated acreage	Description of culture	Date of first cultivation

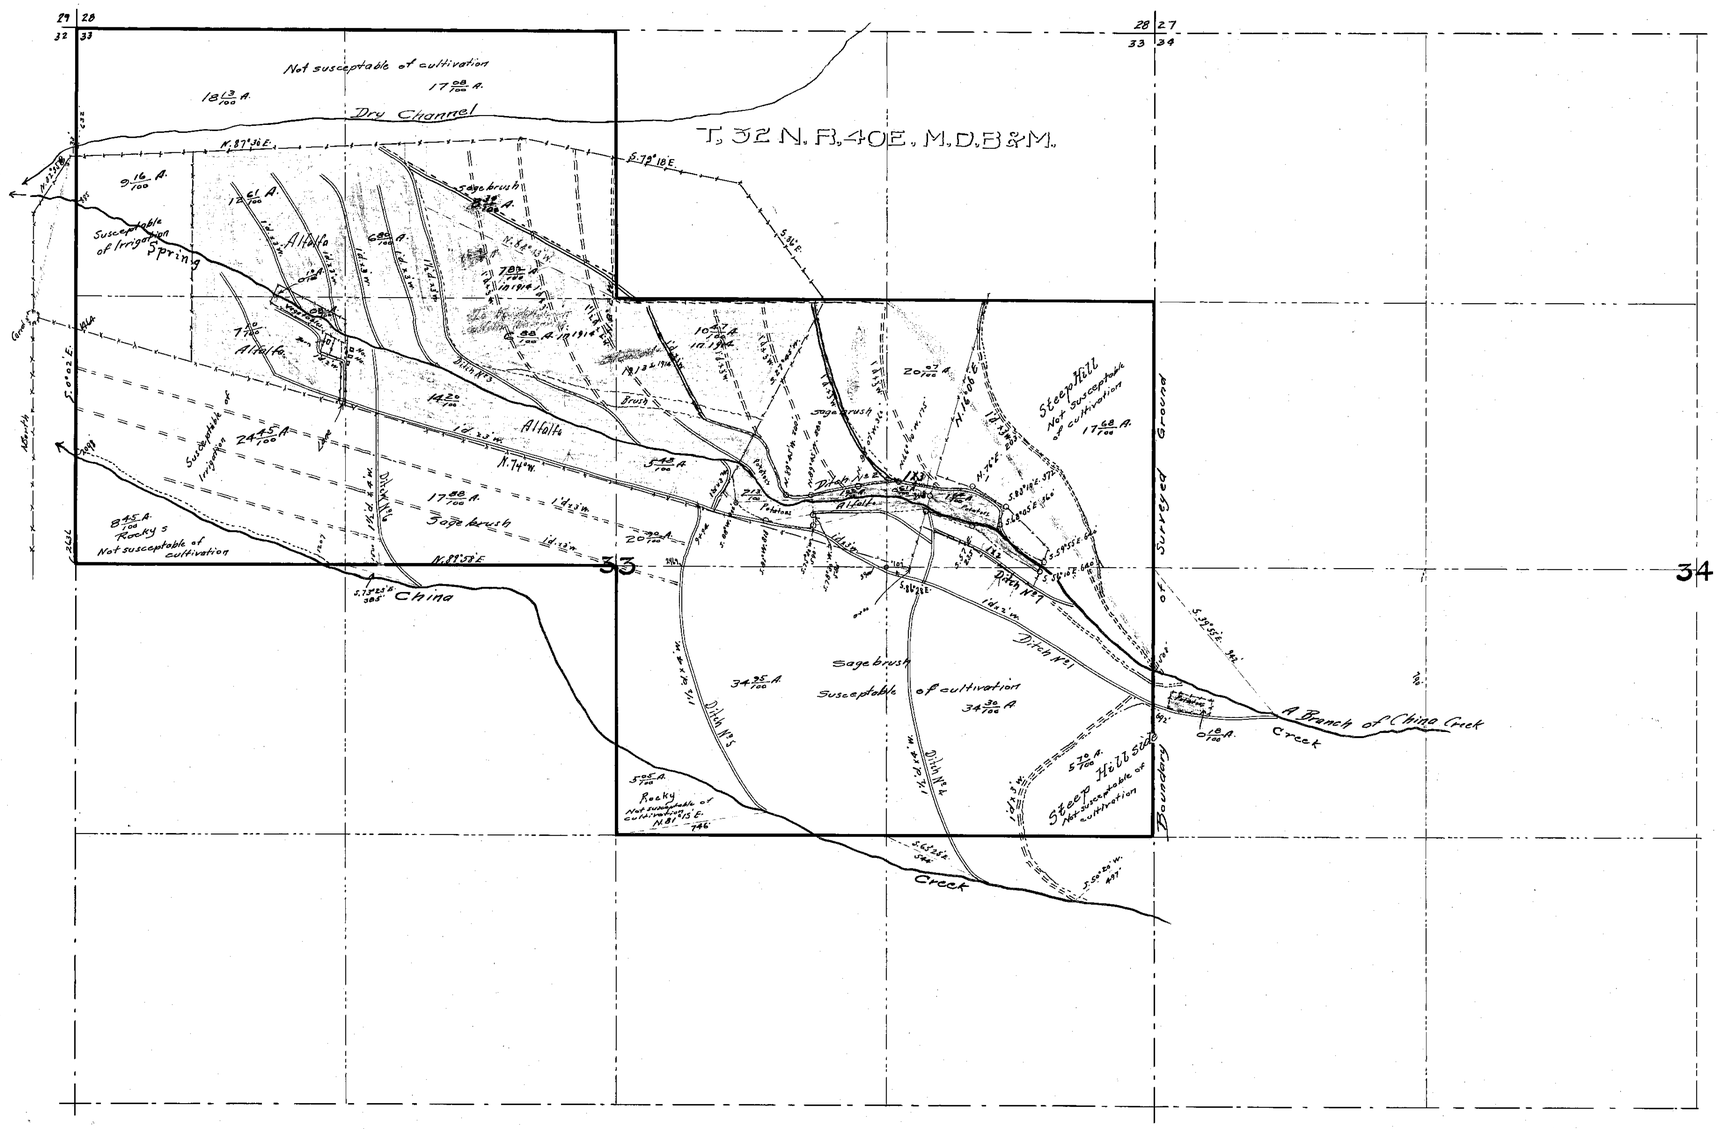

State of Nevada
County of Humboldt } ss.

Horace H. Sheldon, being first duly sworn, deposes and says that the above map is a true and accurate plat of the lands irrigated by George A. Bain, as taken from the field notes of a survey made by me, completed on the 14th day of February, 1914.

That the map and survey were made at the instance of George A. Bain owner of said lands, and that it truly represents the irrigated lands of said George A. Bain.

Horace H. Sheldon
Surveyor.

Subscribed and sworn to before me, this 19th day of February, 1914

J. H. Langwith
Notary Public in and for Humboldt County, Nevada.

FILED
DEC 9 1914
STATE ENGINEER'S OFFICE

═══ Constructed ditches
═══ Proposed ditches.

CULTURAL MAP
OF
GEO. A. BAIN'S RANCH
ON
CHINA AND SPRING CREEKS
HUMBOLDT COUNTY, NEVADA
FEB. 1914 SCALE 1" = 400'

01348

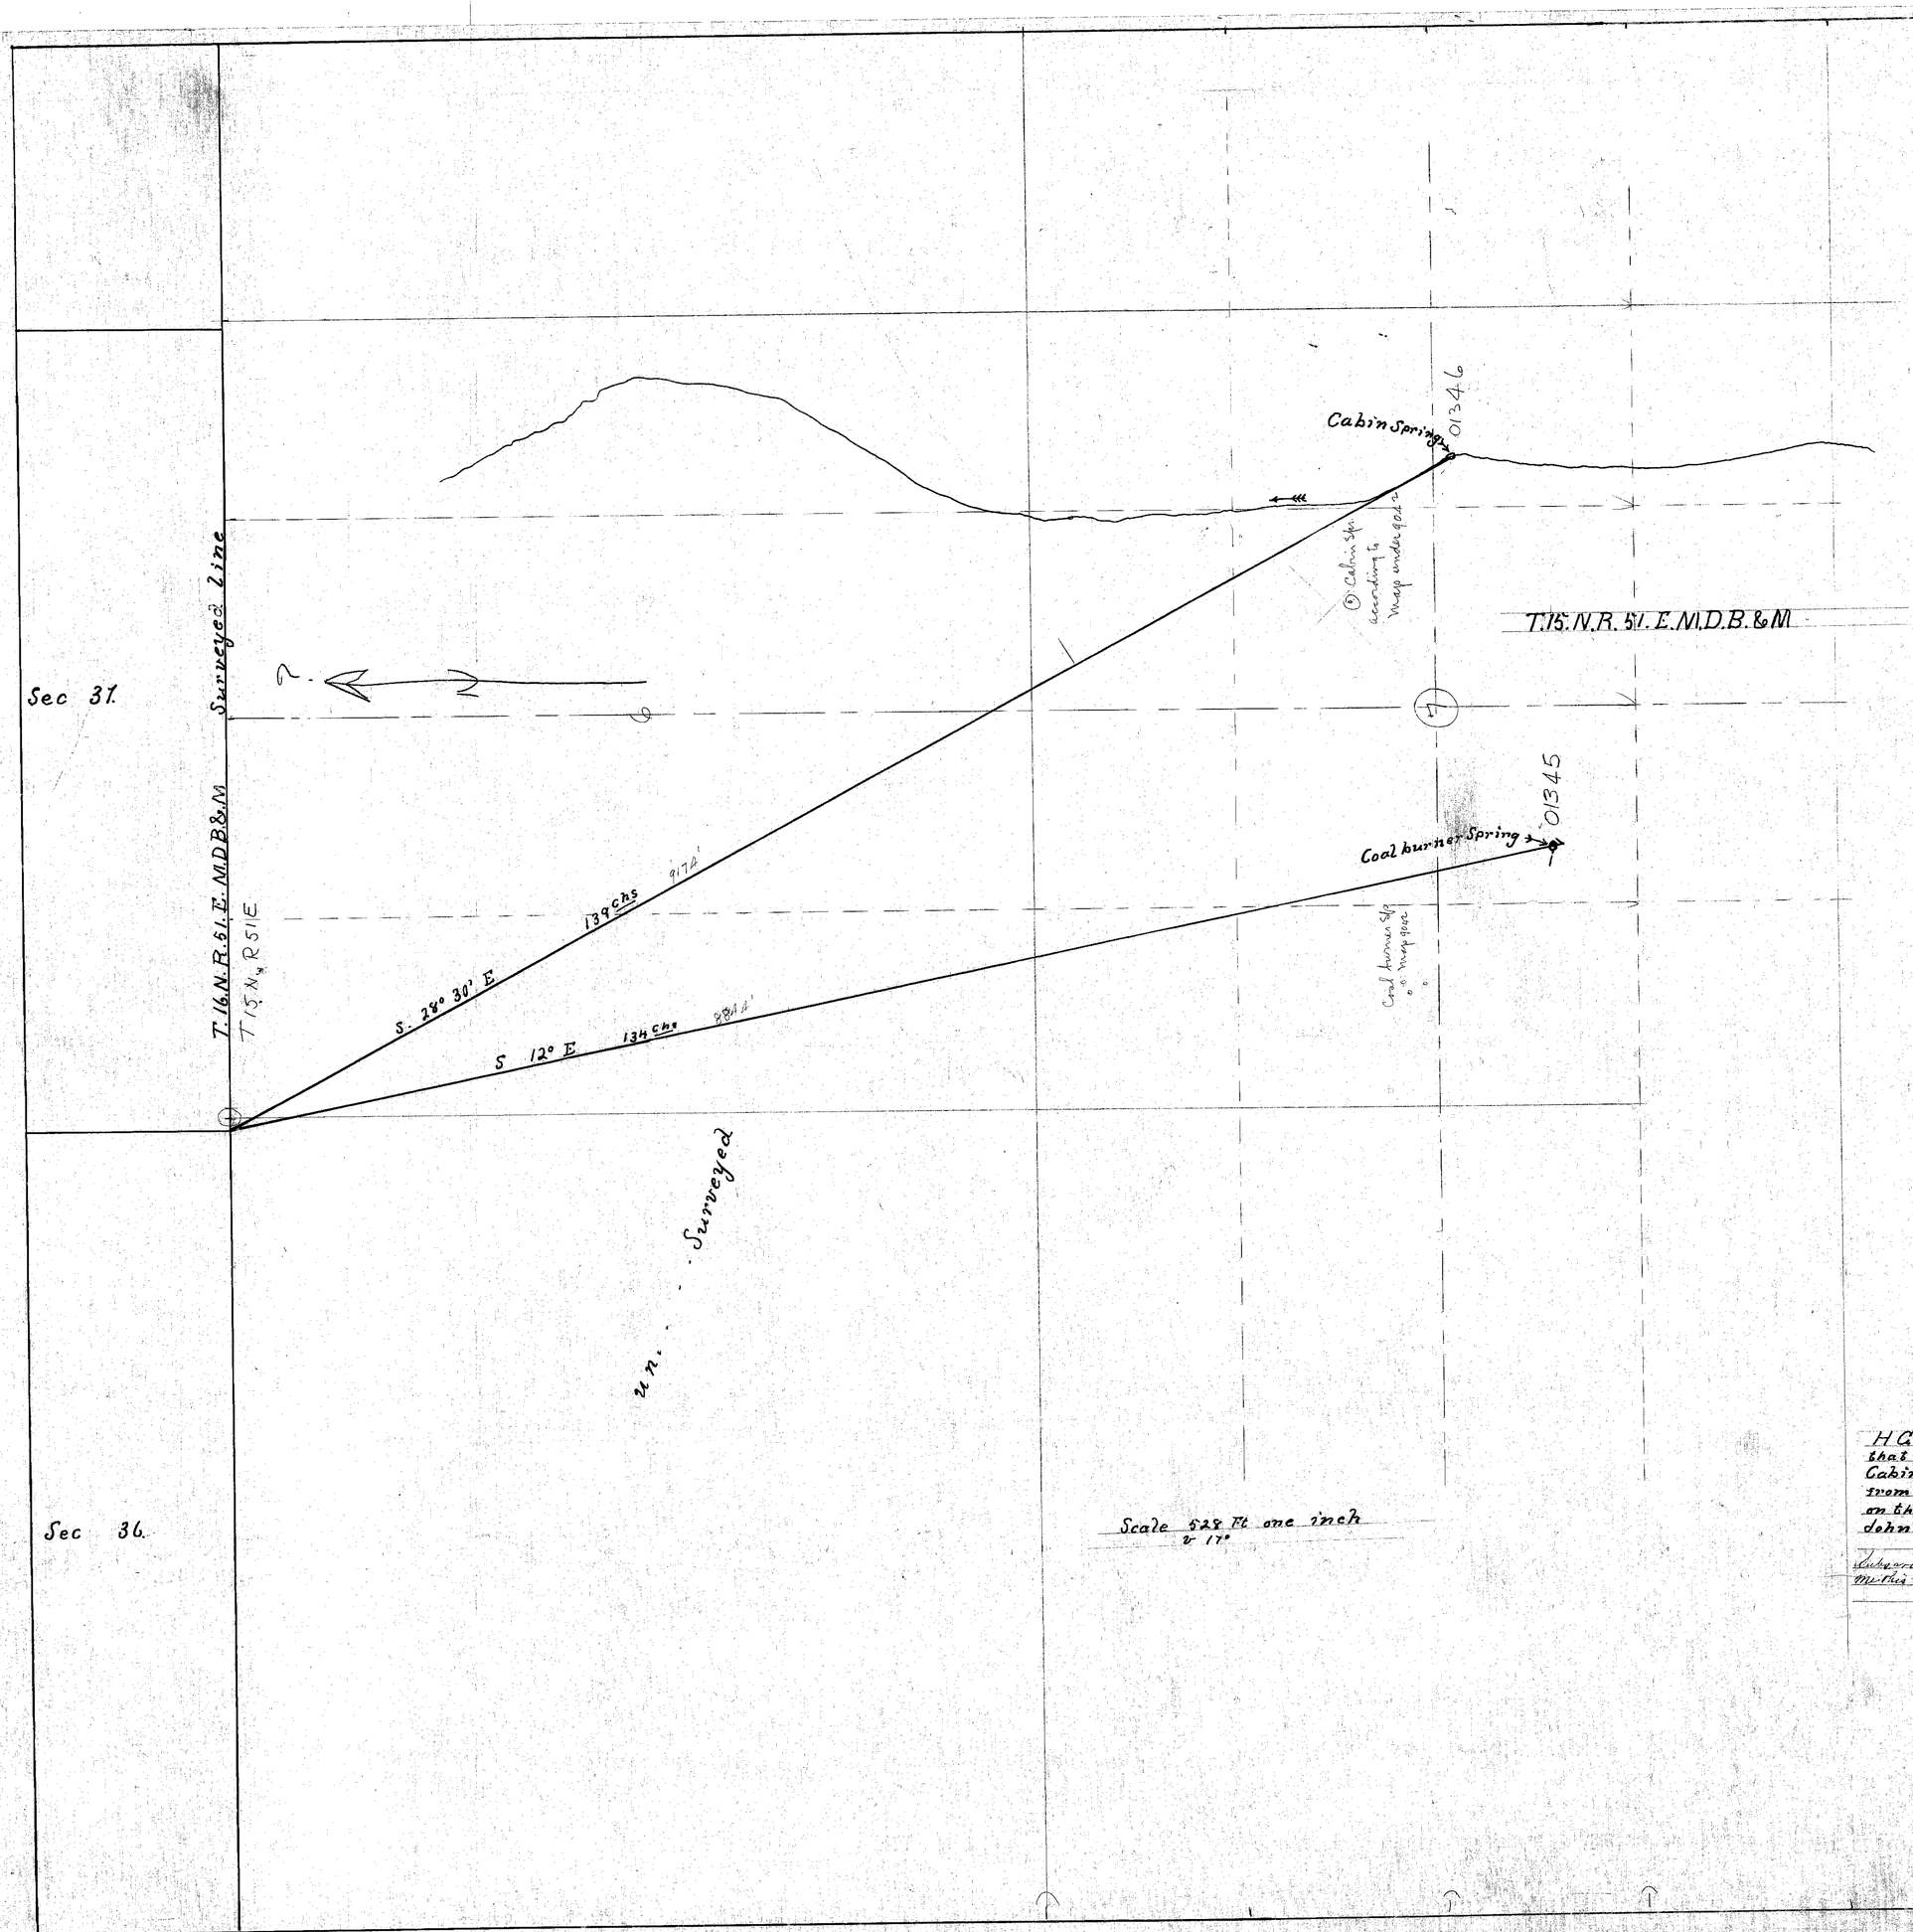

Eureka Nov 20th 1914

H G Wedekind First being duly Sworn deposes and Says that the above Map is a true and accurate plat of Cabin Spring and Coal burner Spring as taken by me from the us government Survey and was made by me on the 20th day of November at the instance of John Blair

H G Wedekind
Surveyor

Subscribed and sworn to before me this 21 day of Nov. 1914

J M Charles
County Recorder
And ex-officio Clerk of the District Court

FILED
DEC 2 1914

01345-01346