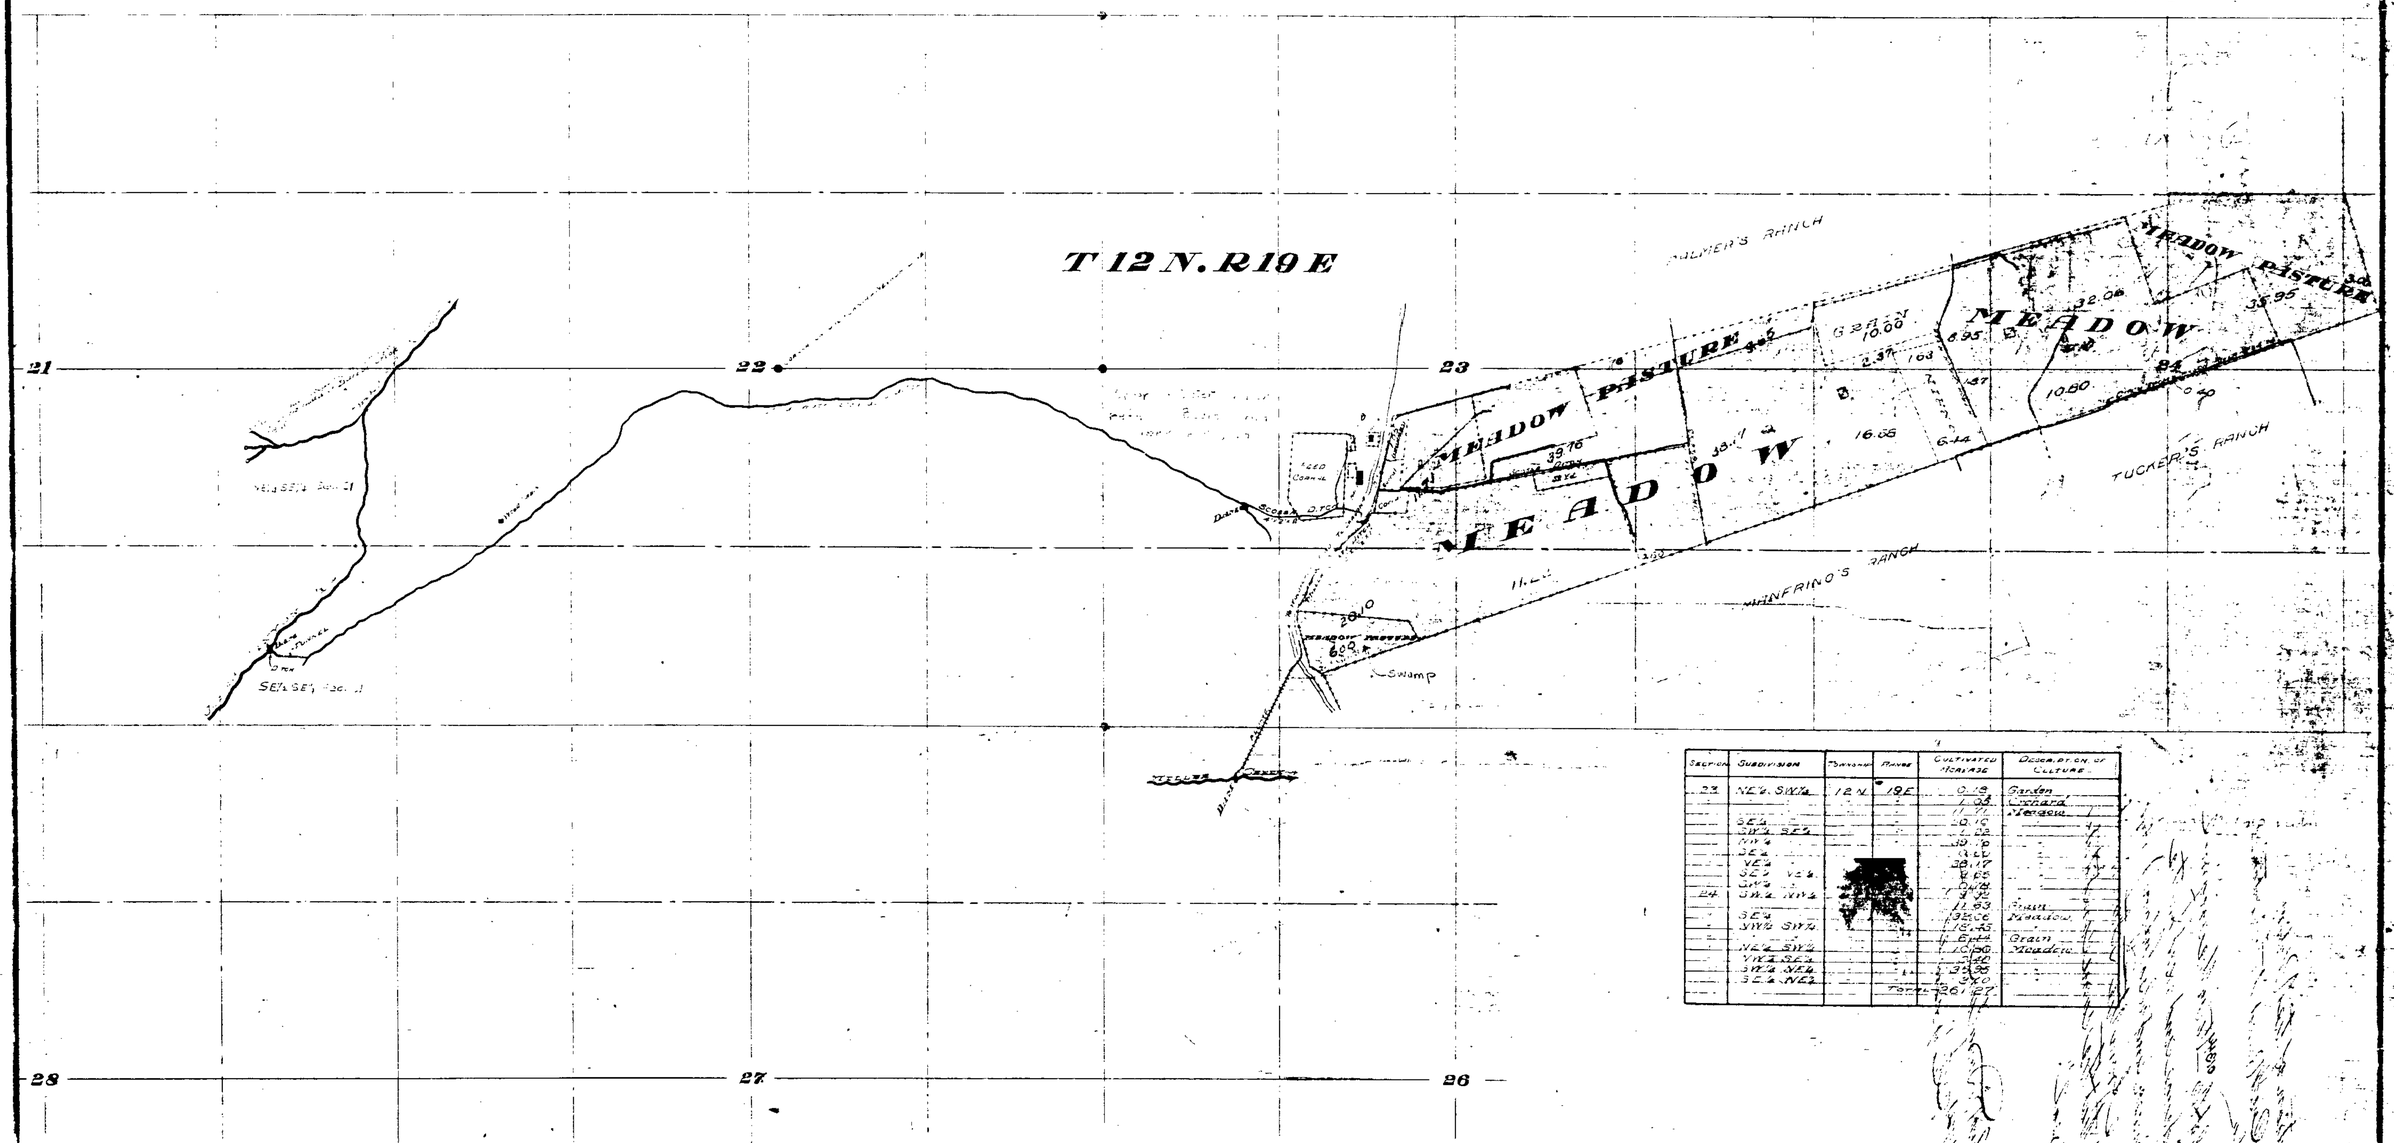

Section	Subdivision	Township	Range	Cultivated Acreage	Description of Culture
22	NE¼ SW¼	12 N.	19 E	0.19	Garden
				1.38	Orchard
				11.71	Meadow
	SE¼			0.10	
	SW¼ SE¼			1.22	
	NW¼			38.19	
	SE¼			11.61	
	NE¼			38.17	
	SE¼ NE¼			1.65	
	SW¼			0.14	
24	SW¼ NW¼			1.32	
				11.83	Grain
	SE¼			135.06	Meadow
	SW¼ SW¼			15.45	
				4.64	Grain
	NE¼ SW¼			10.00	Meadow
	SW¼ SE¼			2.00	
	SW¼ NE¼			33.95	
	SE¼ NE¼			3.40	
			Total	261.27	

STATE OF NEVADA } s.s.
County of Ormsby

I, H. M. Payne, being first duly sworn, deposes and says that the accompanying map is a true and accurate plat of the land irrigated by EUGENE SCOSSA, as taken from the field notes of a survey made by me and completed on the 6th day of December, 1914, and that the map and survey truly represents the irrigated lands of said EUGENE SCOSSA.

Harry M. Payne
Surveyor.

Subscribed and sworn to before me, this 21st day of December 1914.

James L. Queeny
Notary Public in and for Ormsby County, Nevada.

Note: The land marked in Nevada Blue Pencil is included in the tabulation of measurements for the reason that there is little or no distinction made where a pasture being cut for hay a portion of the time.

LAND IRRIGATED BY

EUGENE SCOSSA

FROM

JOBES CANYON, MILLER CREEK - CARSON RIVER

DOUGLAS COUNTY, NEVADA

Surveyed and mapped by H. M. Payne

SCALE 600' = 1"

PROPERTY OF
NEVADA STATE ENGINEER

Printed April 24 1957

01349