Section	Subdivision	Township	Range	Cultivated Acreage	Description of Culture	Date of first Culture
13	NE¼ - SW¼	5. S.	69 E	9	Hay	1869
13	NW¼ - SW¼	" "	" "	21	"	"
14	NE¼ - SE¼	" "	" "	24	"	"
14	SE¼ - NE¼	" "	" "	20.6	"	"
14	SW¼ - NE¼	" "	" "	2.0	"	"
14	SE¼ - NW¼	" "	" "	20.4	"	"
14	NE¼ - SW¼	" "	" "	11.5	"	"
14	NW¼ - SW¼	" "	" "	15	Garden	"
14	SW¼ - NW¼	" "	" "	32.4	Hay, Garden, and Alfalfa	"
15	SE¼ - NE¼	" "	" "	9	Garden & Hay	"
15	SW¼ - NE¼	" "	" "	2.5	Hay	"
13	SW¼ - NW¼	" "	" "	1.5	"	"

151.8

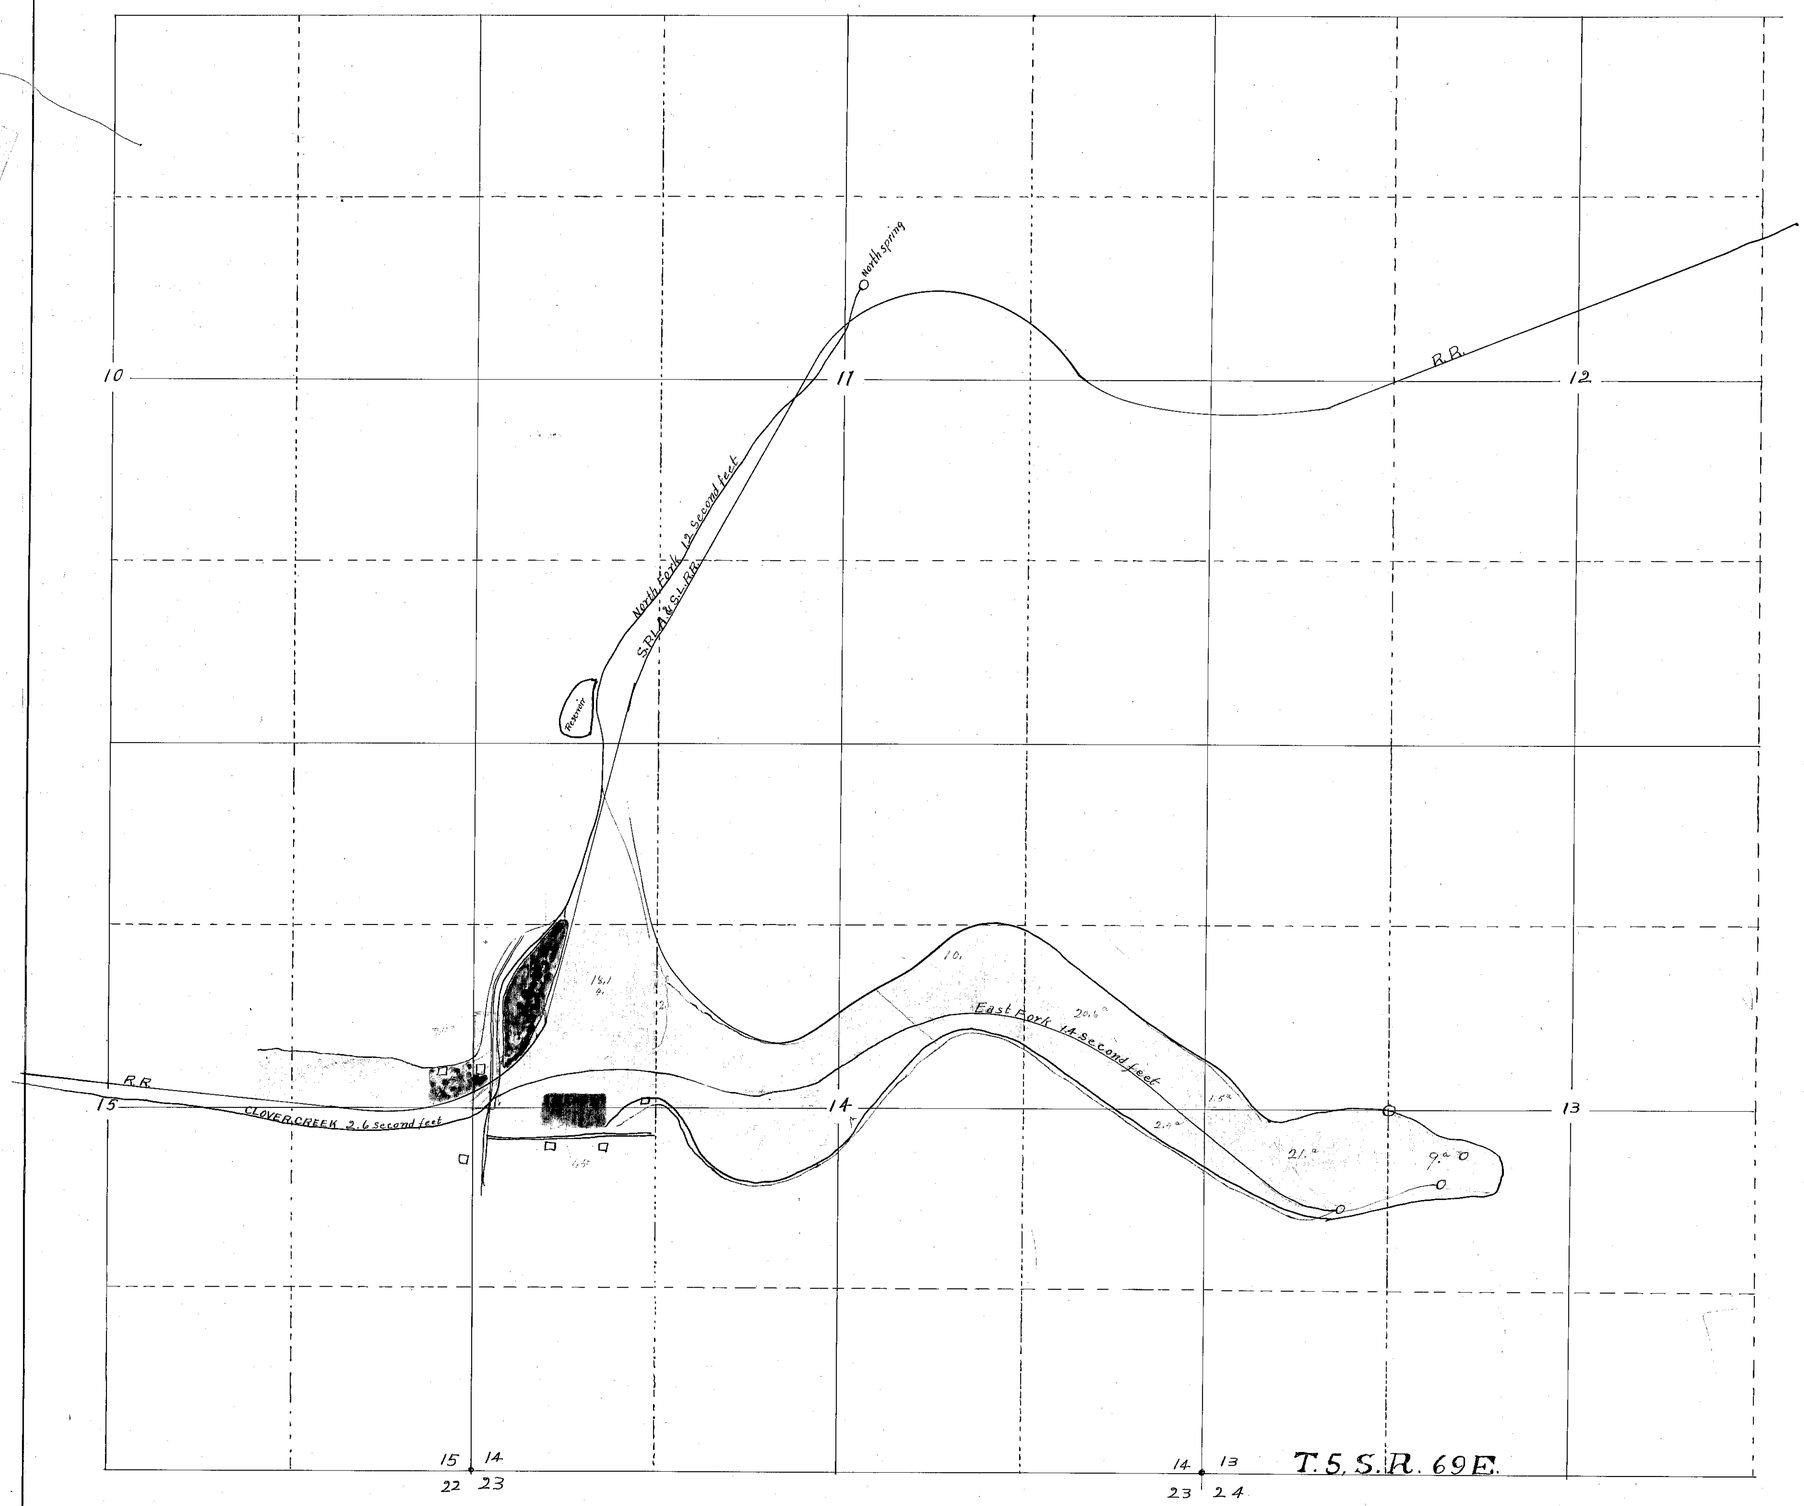

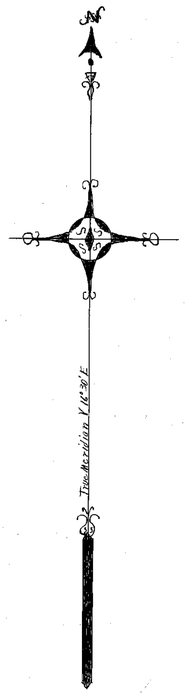

	LEGEND
	Meadow Grass
	Timothy Hay
	Alfalfa
	Garden
	Constructed Ditches
o	Springs
▫	Houses

PLAT OF CLOVER VALLEY
SHOWING IRRIGATED LANDS
OF
LYMAN WOODS & LAMOND WOODS

LINCOLN COUNTY NEVADA

Scale 600 ft = 1 Inch FRANK WALKER C.E.

Apr. 16 1920
under 01690 and 01691

STATE OF NEVADA }
COUNTY OF LINCOLN } S.S.

Frank Walker, being first duly sworn, deposes and says that the above map is a true and accurate plat of the irrigated lands of Lyman Woods and Lamond Woods, as taken from the field notes of a survey made by me and completed on the 22nd day of September 1914.

That the map and survey were made at the instance of Lyman and Lamond Woods owners of said lands, and that it truly represents the irrigated lands of said Lyman Woods and Lamond Woods

Frank Walker
County Surveyor

Subscribed and sworn to before me this, 8th day of Oct. 1914.

[illegible]
Notary Public in and for Lincoln County Nev.

01352
and 01690-01691